Flood Control District of Maricopa County, Arizona
APPROXIMATE ZONE A FLOODPLAIN DELINEATION STUDY OF WATERSHED "OO"
(FCD 2000C019)

Upper Jackrabbit Wash and Tributaries

TECHNICAL DATA NOTEBOOK
VOLUME 2 of 2

Submitted by:

JE Fuller / Hydrology and Geomorphology, Inc.
6101 S. Rural Road, Suite 110
Tempe, Arizona 85283
(480) 752-2124

In Association With:

Wood, Patel & Associates, Inc.
2051 West Northern Ave, Suite 100
Phoenix, Arizona 85021
(602) 335-8500

On behalf of:

Flood Control District of Maricopa County
2801 West Durango Street
Phoenix, AZ 85009
(602) 506-1501

December 2003

Flood Control District of Maricopa County, Arizona
APPROXIMATE ZONE A FLOODPLAIN DELINEATION STUDY OF WATERSHED "OO"
(FCD 2000C019)

Upper Jackrabbit Wash and Tributaries

TECHNICAL DATA NOTEBOOK
VOLUME 2 of 2

Submitted by:

JE Fuller / Hydrology and Geomorphology, Inc.
6101 S. Rural Road, Suite 110
Tempe, Arizona 85283
(480) 752-2124

In Association With:

Wood, Patel & Associates, Inc.
2051 West Northern Ave, Suite 100
Phoenix, Arizona 85021
(602) 335-8500

On behalf of:

Flood Control District of Maricopa County
2801 West Durango Street
Phoenix, AZ 85009
(602) 506-1501

December 2003

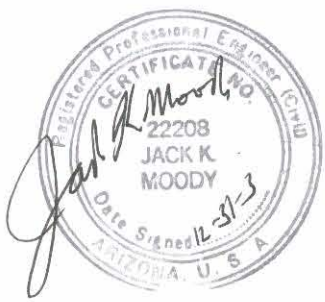

TABLE OF CONTENTS
TECHNICAL DATA NOTEBOOK

VOLUME 1 OF 2

SECTION 1: INTRODUCTION 1-1
1.1 Purpose of study 1-1
1.2 Authority for study 1-1
1.3 Location of study reach 1-1
1.4 Methodology 1-3
1.5 Study Results 1-3
SECTION 2: ADWR/FEMA Forms and Local Government/ADWR Abstracts 2-1
2.1 Study Documentation Abstract for FEMA Submittals 2-1
2.2 FEMA Forms 2-3
SECTION 3: SURVEY AND MAPPING INFORMATION 3-1
3.1 Field Survey Information 3-1
3.2 Mapping 3-1
SECTION 4: HYDROLOGY 4-1
4.1 Method Description 4-1
4.2 Parameter Estimation 4-5
4.3 Problems Encountered During Study 4-9
4.4 Calibration 4-9
4.5 Final Results 4-9
4.6 References 4-13
SECTION 5: HYDRAULIC ANALYSIS 5-1
5.1 Method Description 5-1
5.2 Study Work Maps 5-1
5.3 Parameter Estimation 5-2
5.4 Cross-section descriptions 5-2
5.5 Modeling Considerations 5-3
5.6 Floodway modeling 5-4
5.7 Special problems encountered during the study 5-4
5.8 Calibration 5-4
5.9 Final Results 5-4
5.10 References 5-6
SECTION 6: EROSION AND SEDIMENT TRANSPORT 6-1
SECTION 7: DRAFT FIS REPORT DATA 7-1
7.1 Summary of Discharges 7-1
7.2 Floodway Data 7-6
7.3 Annotated Flood Insurance Rate Maps 7-7
7.4 Flood Profiles 7-8

LIST OF FIGURES

1.3.1 Location Map 1-4
1.3.2 Project Area Vicinity 1-5
4.1 Project Area 4-4

TABLE OF CONTENTS (Continued)

4.2.2 Example Delineation 4-5

LIST OF TABLES

1.1 Watershed "OO" Approximate Zone A Floodplain Delineation Studies 1-1
1.3-1 Study Reaches 1-2
4.1-1 List of Discharge-Drainage Area Relationships 4-2
4.1-2 Split Flow Summary Table 4-3
4.2.5.1-1: Monthly Precipitation Summary for FCDMC Gauge 5215, Jackrabbit Wash ... 4-7
4.2.5.1-2: Monthly Precipitation Summary for FCDMC Gauge 5260, Vulture Mine 4-7
4.2.5.1-3: Monthly Precipitation Summary for FCDMC Gauge 5130, Upper Tiger Wash 4-7
4.3.1 Impacted Downstream HEC-1 Concentration Points 4-9
4.5 Computed 100-Year Discharge 4-11
5.9.1 Hydraulic Results Summary 5-5

LIST OF APPENDICES

A. REFERENCES
B. GENERAL DOCUMENTATION & CORRESPONDENCE
- B.1 Special Problems Report
- B.2 Contact (Telephone) Reports
- B.3 Meeting Minutes or Reports
- B.4 General Correspondence
- B.5 Contract Documents

C. SURVEY FIELD NOTES
D. HYDROLOGIC ANALYSIS SUPPORTING DOCUMENTATION
- D.1 Discharge-Drainage Area Regression Analyses Results
- D.2 HEC-RAS Split Flow Analyses Results

E. HYDRAULIC ANALYSIS SUPPORTING DOCUMENTATION
- E.1 Roughness Coefficient Estimation
- E.2 Normal Depth Hydraulic Calculations and Cross Section Plots
- E.3 HEC-RAS Cross Section Plots and Hydraulic Calculations

TABLE OF CONTENTS (Continued)

VOLUME 2 OF 2

EXHIBITS

Exhibit A: Hydrology Study Work Map
Exhibit B: Hydraulics Study Work Maps
Exhibit C: Annotated Flood Insurance Rate Maps
Exhibit D: CD Containing Electronic Files

PREFACE

This approximate Zone A floodplain delineation study was conducted for the Flood Control District of Maricopa County (FCDMC) by JE Fuller / Hydrology and Geomorphology, Inc. (JEF) in association with Wood, Patel & Associates, Inc. (Wood/Patel), and Argus Consulting (Argus). JEF was responsible for the overall management and integration of the work products from the other team members as well as for the performance of the hydrology for the entire study area and the approximate Zone A floodplain delineation of Hassayampa River Tributaries and Lower Jackrabbit Wash Tributaries located on the Hassayampa Plain. Wood/Patel concurrently performed the approximate Zone A floodplain delineations for both Coyote Wash and Upper Jackrabbit Wash and their tributaries. Argus assisted JEF with portions of the approximate Zone A floodplain delineation of Hassayampa River Tributaries and Lower Jackrabbit Wash Tributaries. All team members contributed to the development of the reconnaissance report. This study is presented in TDN format for Upper Jackrabbit Wash and Tributaries.

EXHIBIT A
HYDROLOGY STUDY WORK MAP

Approximate Zone A FDS of Watershed "OO"
Upper Jackrabbit Wash and Tributaries, FCD 2000C019
Wood, Patel & Associates, Inc.

LEGEND

- BASIN BOUNDARY (from FCD 90-05)
- BASIN ID (from FCD 90-05) — 10K
- CONCENTRATION POINT (from FCD 90-05) — 89, 2900 CFS
- BASIN BOUNDARY (from FCD 2000C019)
- BASIN ID (from FCD 2000C019) — 10K_1
- CONCENTRATION POINT (from FCD 2000C019) — 132, 900 CFS
- APPROXIMATE ZONE A STUDY REACH — T5 R5 S33
- MODELED SPLIT FLOW LOCATION — 10K_1

VICINITY

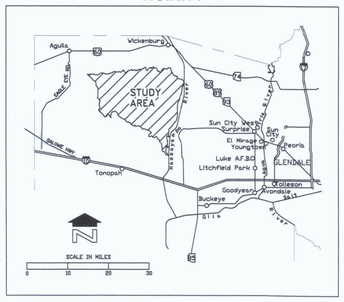

4500' 0' 4500' 9000'

SCALE: 1 INCH = 4500 FEET

FLOOD CONTROL DISTRICT OF MARICOPA COUNTY

WATERSHED "OO"

APPROXIMATE ZONE A FLOODPLAIN DELINEATION STUDY, FCD 2000C019

EXHIBIT A
HYDROLOGY WORK MAP

JE FULLER HYDROLOGY & GEOMORPHOLOGY, INC.

in association with

WOOD/PATEL ASSOCIATES
Civil Engineers
Hydrologists
Land Surveyors
(602) 558-8500

ARGUS CONSULTING

EXHIBIT B
HYDRAULICS STUDY WORK MAPS

Approximate Zone A FDS of Watershed "OO"
Upper Jackrabbit Wash and Tributaries, FCD 2000C019
Wood, Patel & Associates, Inc.

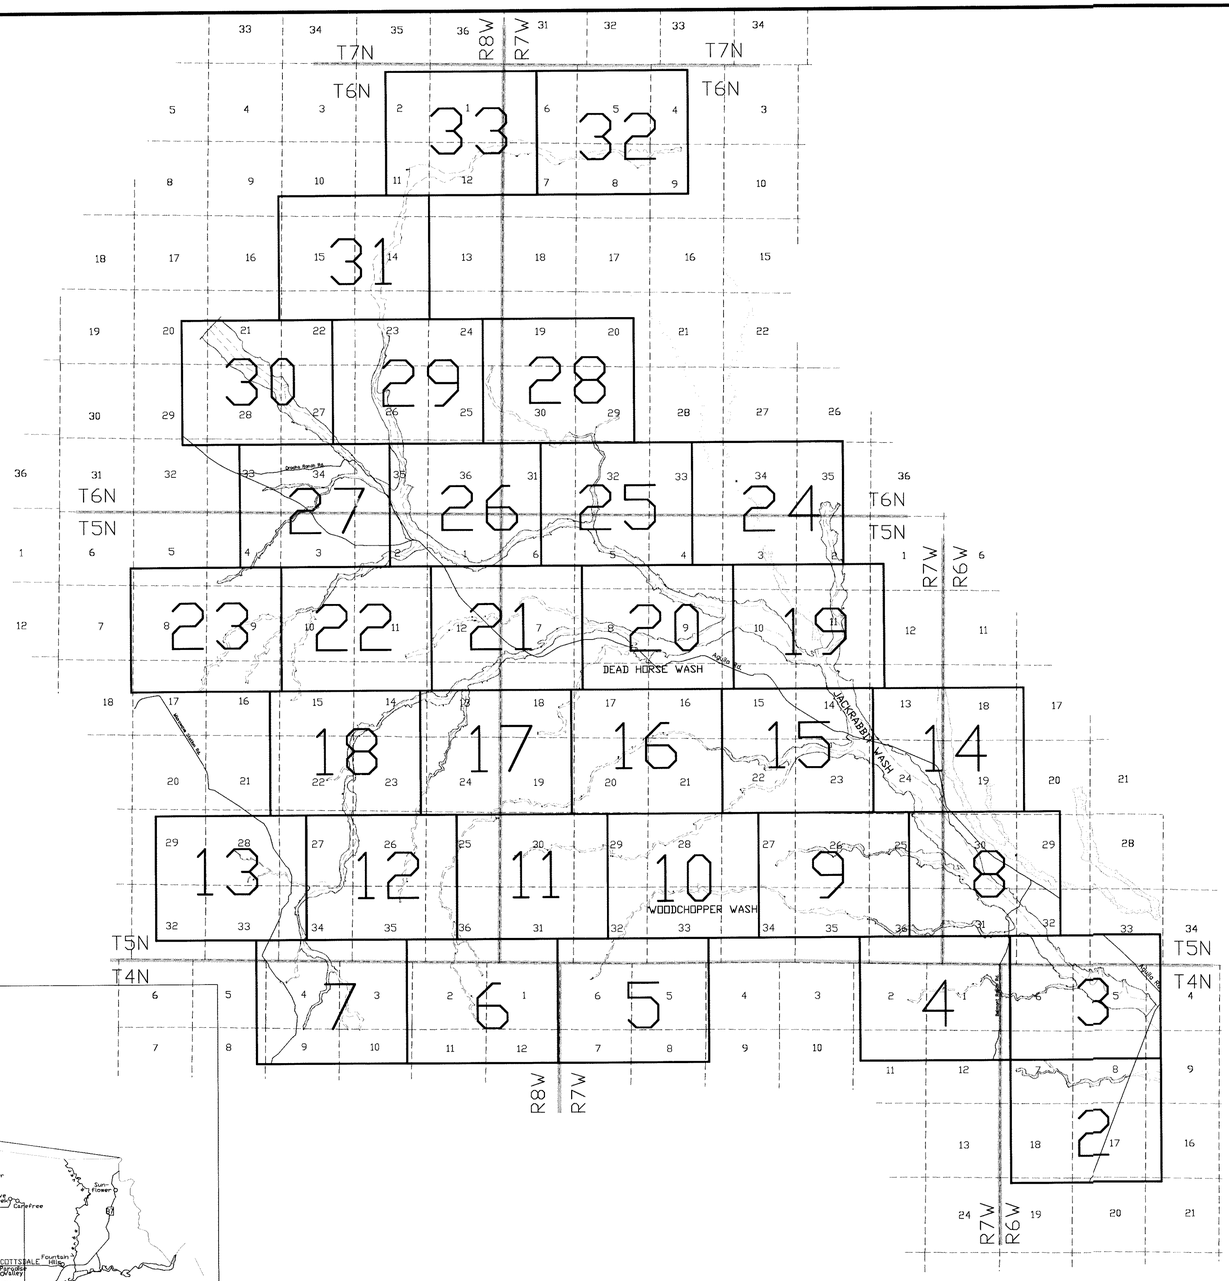

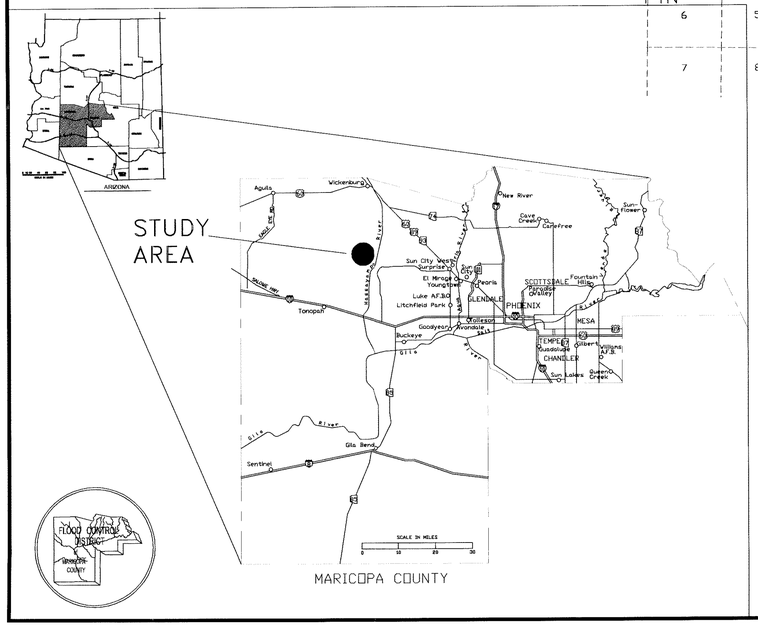

LEGEND

SECTION BOUNDARY

STUDY REACH AND REACH ID — T5 R5 S36

ROAD — Carefree Hwy.

SHEET OUTLINE AND NUMBER — 5

NOTES

1. HORIZONTAL PROJECTION IS ARIZONA STATE PLANE CENTRAL ZONE, NORTH AMERICAN DATUM OF 1983.
2. ALL ELEVATIONS ARE BASED ON NORTH AMERICAN VERTICAL DATUM OF 1988.

STATEMENT OF PROFESSIONAL REGISTRATION

THE APPROXIMATE ZONE A FLOODPLAIN AND FLOODWAY DELINEATION WERE PREPARED UNDER MY DIRECT SUPERVISION USING HYDROLOGY FROM FCD 90-05 AND NEW HYDROLOGY UNDER THIS CONTRACT.

N

SCALE
3750' 0' 3750' 7500'

FLOOD CONTROL DISTRICT OF MARICOPA COUNTY

UPPER JACKRABBIT WASH AND TRIBUTARIES

APPROXIMATE ZONE A FLOODPLAIN DELINEATION
STUDY OF JACKRABBIT WASH, FCD 2000C019
WATERSHED "00"
DECEMBER 2003

Registered Professional Engineer (Civil)
Certificate No. 22208
JACK K. MOODY
Date Signed 12-31-03
ARIZONA, U.S.A.

JE FULLER HYDROLOGY & GEOMORPHOLOGY, INC.
TUCSON, ARIZONA - 480-752-2126

IN ASSOCIATION WITH
WOOD/PATEL ASSOCIATES
Civil Engineers
Hydrologists
Land Surveyors
(602) 335-8500

ARGUS CONSULTING
A CIVIL ENGINEERING COMPANY, L.L.C.
Scottsdale, Arizona 480-596-1111

WP# 001218

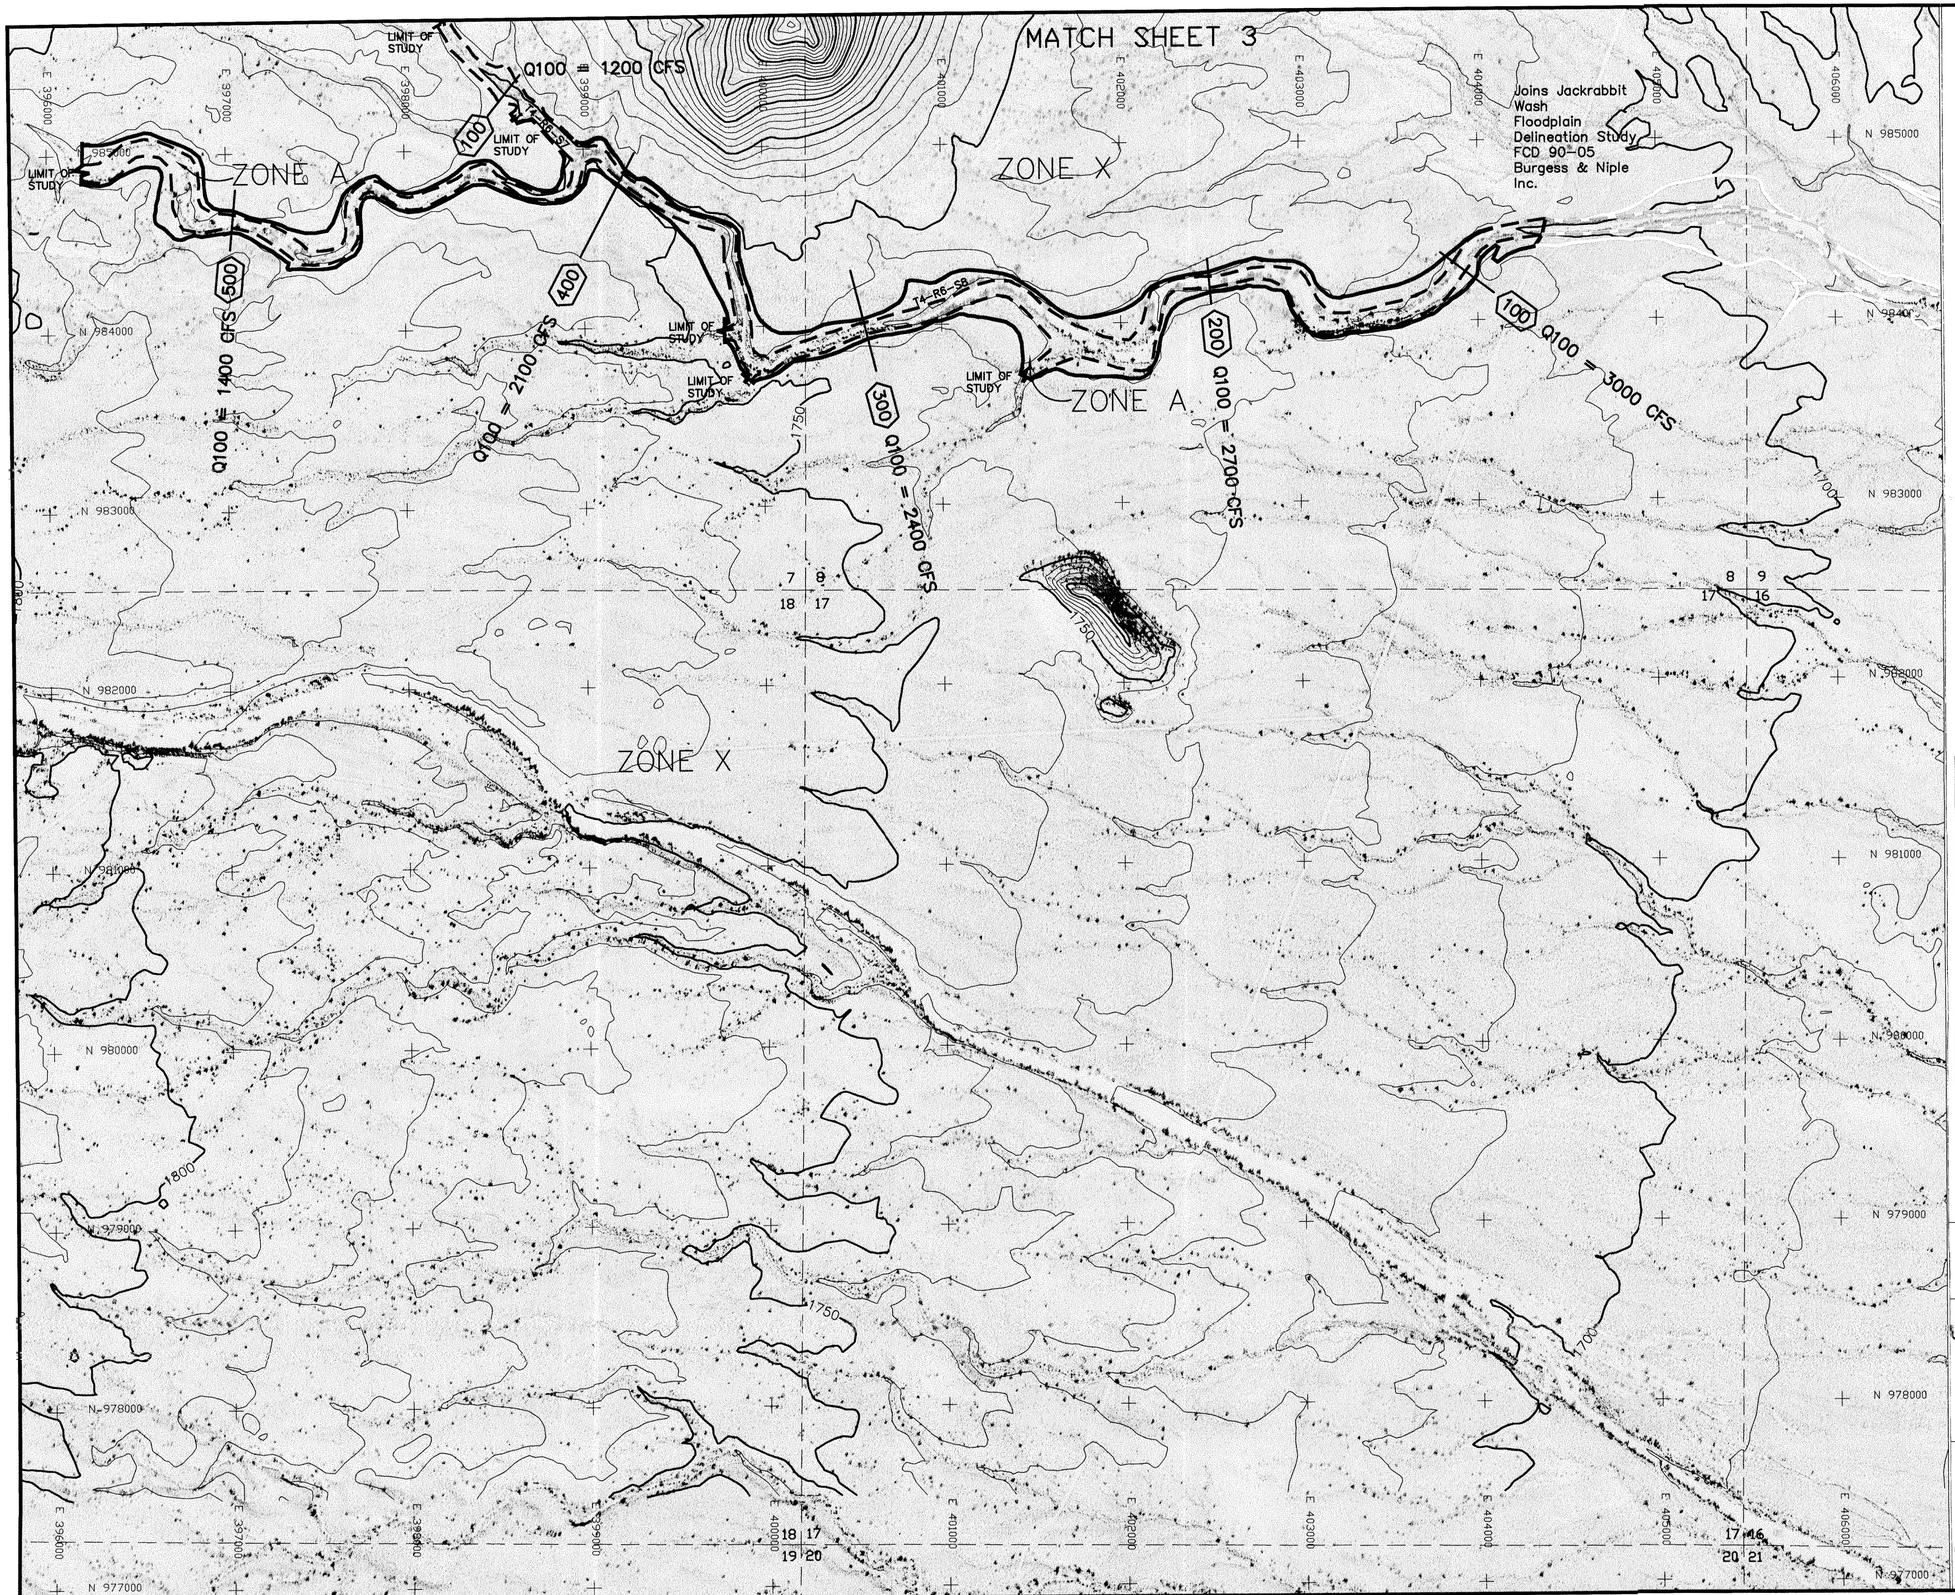

LEGEND

- 100-YR FLOODPLAIN BOUNDARY
- 100-YR ADMINISTRATIVE FLOODWAY
- 100-YR FLOODPLAIN BOUNDARY (EXISTING OR CONCURRENT STUDY) (Shown as white)
- 100-YR ADMINISTRATIVE FLOODWAY (EXISTING OR CONCURRENT STUDY) (Shown as white & gray)
- CROSS SECTION (200)
- ZONE DESIGNATIONS: ZONE A
- CORPORATE LIMITS: Corporate Limits
- COUNTY BOUNDARY: County Boundary
- SECTION BOUNDARY: 12 | 7 / 13 | 18
- ELEVATION REFERENCE MARK: AJ3594

NOTES

NOTE: ALL ELEVATIONS ARE BASED ON NORTH AMERICAN GEODETIC VERTICAL DATUM OF 1988.

NOTE: ALL NORTHING AND EASTING MARKS ARE IN NAD83 STATE PLANE COORDINATE SYSTEM

ELEVATION REFERENCE MARKS

GEODETIC DENSIFICATION CADASTRAL SURVEY (GDACS) CONTROL STATIONS

NGS PID	Station Designation	NAD 83 Northing (feet)	NAD 83 Easting (feet)	NAVD 88 Elevation (feet)
AJ3599	4IM2 (Not Shown, Outside Boundary of Sheet)	992315.696	395092.070	1820.600

SHEET INDEX MAP

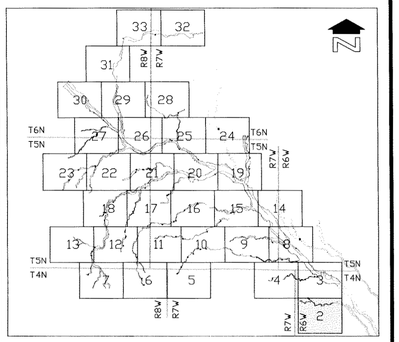

400' 0' 400' 800'

SCALE: 1"= 400 FEET

CONTOUR INTERVAL = 10 FEET

FLOOD CONTROL DISTRICT OF MARICOPA COUNTY

UPPER JACKRABBIT WASH AND TRIBUTARIES

APPROXIMATE ZONE A FLOODPLAIN DELINEATION
STUDY OF JACKRABBIT WASH, FCD 2000C019
WATERSHED "00"
DECEMBER 2003

Registered Professional Engineer (Civil) Certificate No. 22208 JACK K. MOODY Date Signed 11-7-03 ARIZONA, U.S.A.

JE FULLER HYDROLOGY & GEOMORPHOLOGY, INC.
TEMPE, ARIZONA – 480-752-5124
IN ASSOCIATION WITH
WOOD/PATEL ASSOCIATES
Civil Engineers
Flood Hydrology
Mesa, Arizona
(602) 335-8600
ARGUS CONSULTING
A CIVIL ENGINEERING COMPANY, L.L.C.
Scottsdale, Arizona 480-998-2211

WP# 001218

THIS MAP WAS PREPARED BY PHOTOGRAMMETRIC METHODS TO NATIONAL MAP ACCURACY STANDARDS FOR 1"= 500' HORIZONTAL SCALE AND 10' CONTOUR INTERVALS.

LANDATA AIRBORNE SYSTEMS, IRVINE, CALIFORNIA
FLIGHT DATES: DECEMBER 2000

GROUND CONTROL SURVEY DATA
PROVIDED BY RBF CONSULTING, PHOENIX, ARIZONA

MATCH SHEET 8

MATCH SHEET 4

MATCH SHEET 2

ZONE X

ZONE A

ZONE X

ZONE X

Q100 = 21900 CFS

Q100 = 1500 CFS

Q100 = 1400 CFS

LIMIT OF STUDY

JACKRABBIT WASH

T4-R6-S4

T4-R6-S5

Joins Jackrabbit Wash Floodplain Delineation Study FCD 90-05 Burgess & Niple Inc.

LEGEND

100-YR FLOODPLAIN BOUNDARY	
100-YR ADMINISTRATIVE FLOODWAY	
100-YR FLOODPLAIN BOUNDARY (EXISTING OR CONCURRENT STUDY)	(Shown as white)
100-YR ADMINISTRATIVE FLOODWAY (EXISTING OR CONCURRENT STUDY)	(Shown as white & gray)
CROSS SECTION	(200)
ZONE DESIGNATIONS	ZONE A
CORPORATE LIMITS	Corporate Limits
COUNTY BOUNDARY	County Boundary
SECTION BOUNDARY	12 | 7 / 13 | 18
ELEVATION REFERENCE MARK	AJ3594

NOTES

NOTE: ALL ELEVATIONS ARE BASED ON NORTH AMERICAN GEODETIC VERTICAL DATUM OF 1988.

NOTE: ALL NORTHING AND EASTING MARKS ARE IN NAD83 STATE PLANE COORDINATE SYSTEM

ELEVATION REFERENCE MARKS

GEODETIC DENSIFICATION CADASTRAL SURVEY (GDACS) CONTROL STATIONS

NGS PID	Station Designation	NAD 83 Northing (feet)	NAD 83 Easting (feet)	NAVD 88 Elevation (feet)
AJ3589	4IM2	992315.696	395092.070	1820.600
		(Not Shown, Outside Boundary of Sheet)		

SHEET INDEX MAP

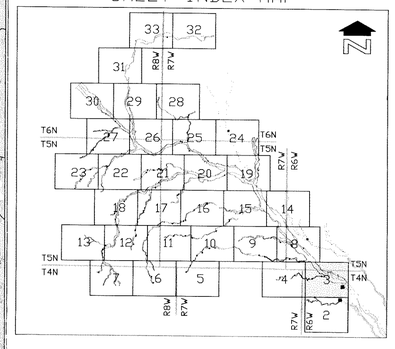

400' 0' 400' 800'

SCALE: 1"= 400 FEET

CONTOUR INTERVAL = 10 FEET

FLOOD CONTROL DISTRICT OF MARICOPA COUNTY

UPPER JACKRABBIT WASH AND TRIBUTARIES

APPROXIMATE ZONE A FLOODPLAIN DELINEATION

STUDY OF JACKRABBIT WASH, FCD 2000C019

WATERSHED "00"

DECEMBER 2003

Registered Professional Engineer (Civil) JACK K. MOODY 22208 Date Signed 12-17 ARIZONA, U.S.A.

JE FULLER HYDROLOGY & GEOMORPHOLOGY, INC. TEMPE, ARIZONA – 480-752-2124

IN ASSOCIATION WITH

WOOD/PATEL ASSOCIATES Civil Engineers Hydrologists Land Surveyors (602) 335-8500

ARGUS CONSULTING A CIVIL ENGINEERING COMPANY, L.L.C. Scottsdale, Arizona 480-948-1211

WP# 001218

THIS MAP WAS PREPARED BY PHOTOGRAMMETRIC METHODS TO NATIONAL MAP ACCURACY STANDARDS FOR 1"= 500' HORIZONTAL SCALE AND 10' CONTOUR INTERVALS.

LANDATA AIRBORNE SYSTEMS, IRVINE, CALIFORNIA
FLIGHT DATES: DECEMBER, 2000

GROUND CONTROL SURVEY DATA
PROVIDED BY RBF CONSULTING, PHOENIX, ARIZONA

MATCH SHEET 9

MATCH SHEET 8

MATCH SHEET 3

LIMIT OF STUDY

ZONE X

ZONE A

Q100 = 900 CFS

Q100 = 1000 CFS

Q100 = 800 CFS

Q100 = 1100 CFS

Q100 = 1200 CFS

Q100 = 1300 CFS

T4-R6-S5

AJ3599

LEGEND

100-YR FLOODPLAIN BOUNDARY	
100-YR ADMINISTRATIVE FLOODWAY	
100-YR FLOODPLAIN BOUNDARY (EXISTING OR CONCURRENT STUDY)	(Shown as white)
100-YR ADMINISTRATIVE FLOODWAY (EXISTING OR CONCURRENT STUDY)	(Shown as white & gray)
CROSS SECTION	200
ZONE DESIGNATIONS	ZONE A
CORPORATE LIMITS	Corporate Limits
COUNTY BOUNDARY	County Boundary
SECTION BOUNDARY	12 | 7 / 13 | 18
ELEVATION REFERENCE MARK	AJ3594

NOTES

NOTE: ALL ELEVATIONS ARE BASED ON NORTH AMERICAN GEODETIC VERTICAL DATUM OF 1988.

NOTE: ALL NORTHING AND EASTING MARKS ARE IN NAD83 STATE PLANE COORDINATE SYSTEM

ELEVATION REFERENCE MARKS

GEODETIC DENSIFICATION CADASTRAL SURVEY (GDACS) CONTROL STATIONS

NGS PID	Station Designation	NAD 83 Northing (feet)	NAD 83 Easting (feet)	NAVD 88 Elevation (feet)
AJ3599	4IM2	992315.696	385092.070	1820.600

SHEET INDEX MAP

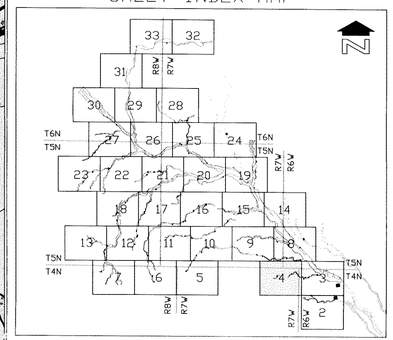

400' 0' 400' 800'

SCALE: 1"= 400 FEET

CONTOUR INTERVAL = 10 FEET

FLOOD CONTROL DISTRICT OF MARICOPA COUNTY

UPPER JACKRABBIT WASH AND TRIBUTARIES

APPROXIMATE ZONE A FLOODPLAIN DELINEATION STUDY OF JACKRABBIT WASH, FCD 2000C019

WATERSHED "00"

DECEMBER 2003

Registered Professional Engineer (Civil) STATE OF ARIZONA 22208 JACK K. MOODY 10th Street ARIZONA, U.S.A.

JE FULLER HYDROLOGY & GEOMORPHOLOGY, INC.
TEMPE, ARIZONA - 480-752-5124

IN ASSOCIATION WITH

WOOD/PATEL ASSOCIATES
Civil Engineers
Hydrologists
Land Surveyors
(602) 335-8500

ARGUS CONSULTING
A CIVIL ENGINEERING COMPANY, L.L.C.
Scottsdale, Arizona 480-706-1111

WP# 001218

THIS MAP WAS PREPARED BY PHOTOGRAMMETRIC METHODS TO NATIONAL MAP ACCURACY STANDARDS FOR 1"= 500' HORIZONTAL SCALE AND 10' CONTOUR INTERVALS.

LANDATA AIRBORNE SYSTEMS, IRVINE, CALIFORNIA
FLIGHT DATES: DECEMBER, 2000

GROUND CONTROL SURVEY DATA
PROVIDED BY RBF CONSULTING, PHOENIX, ARIZONA

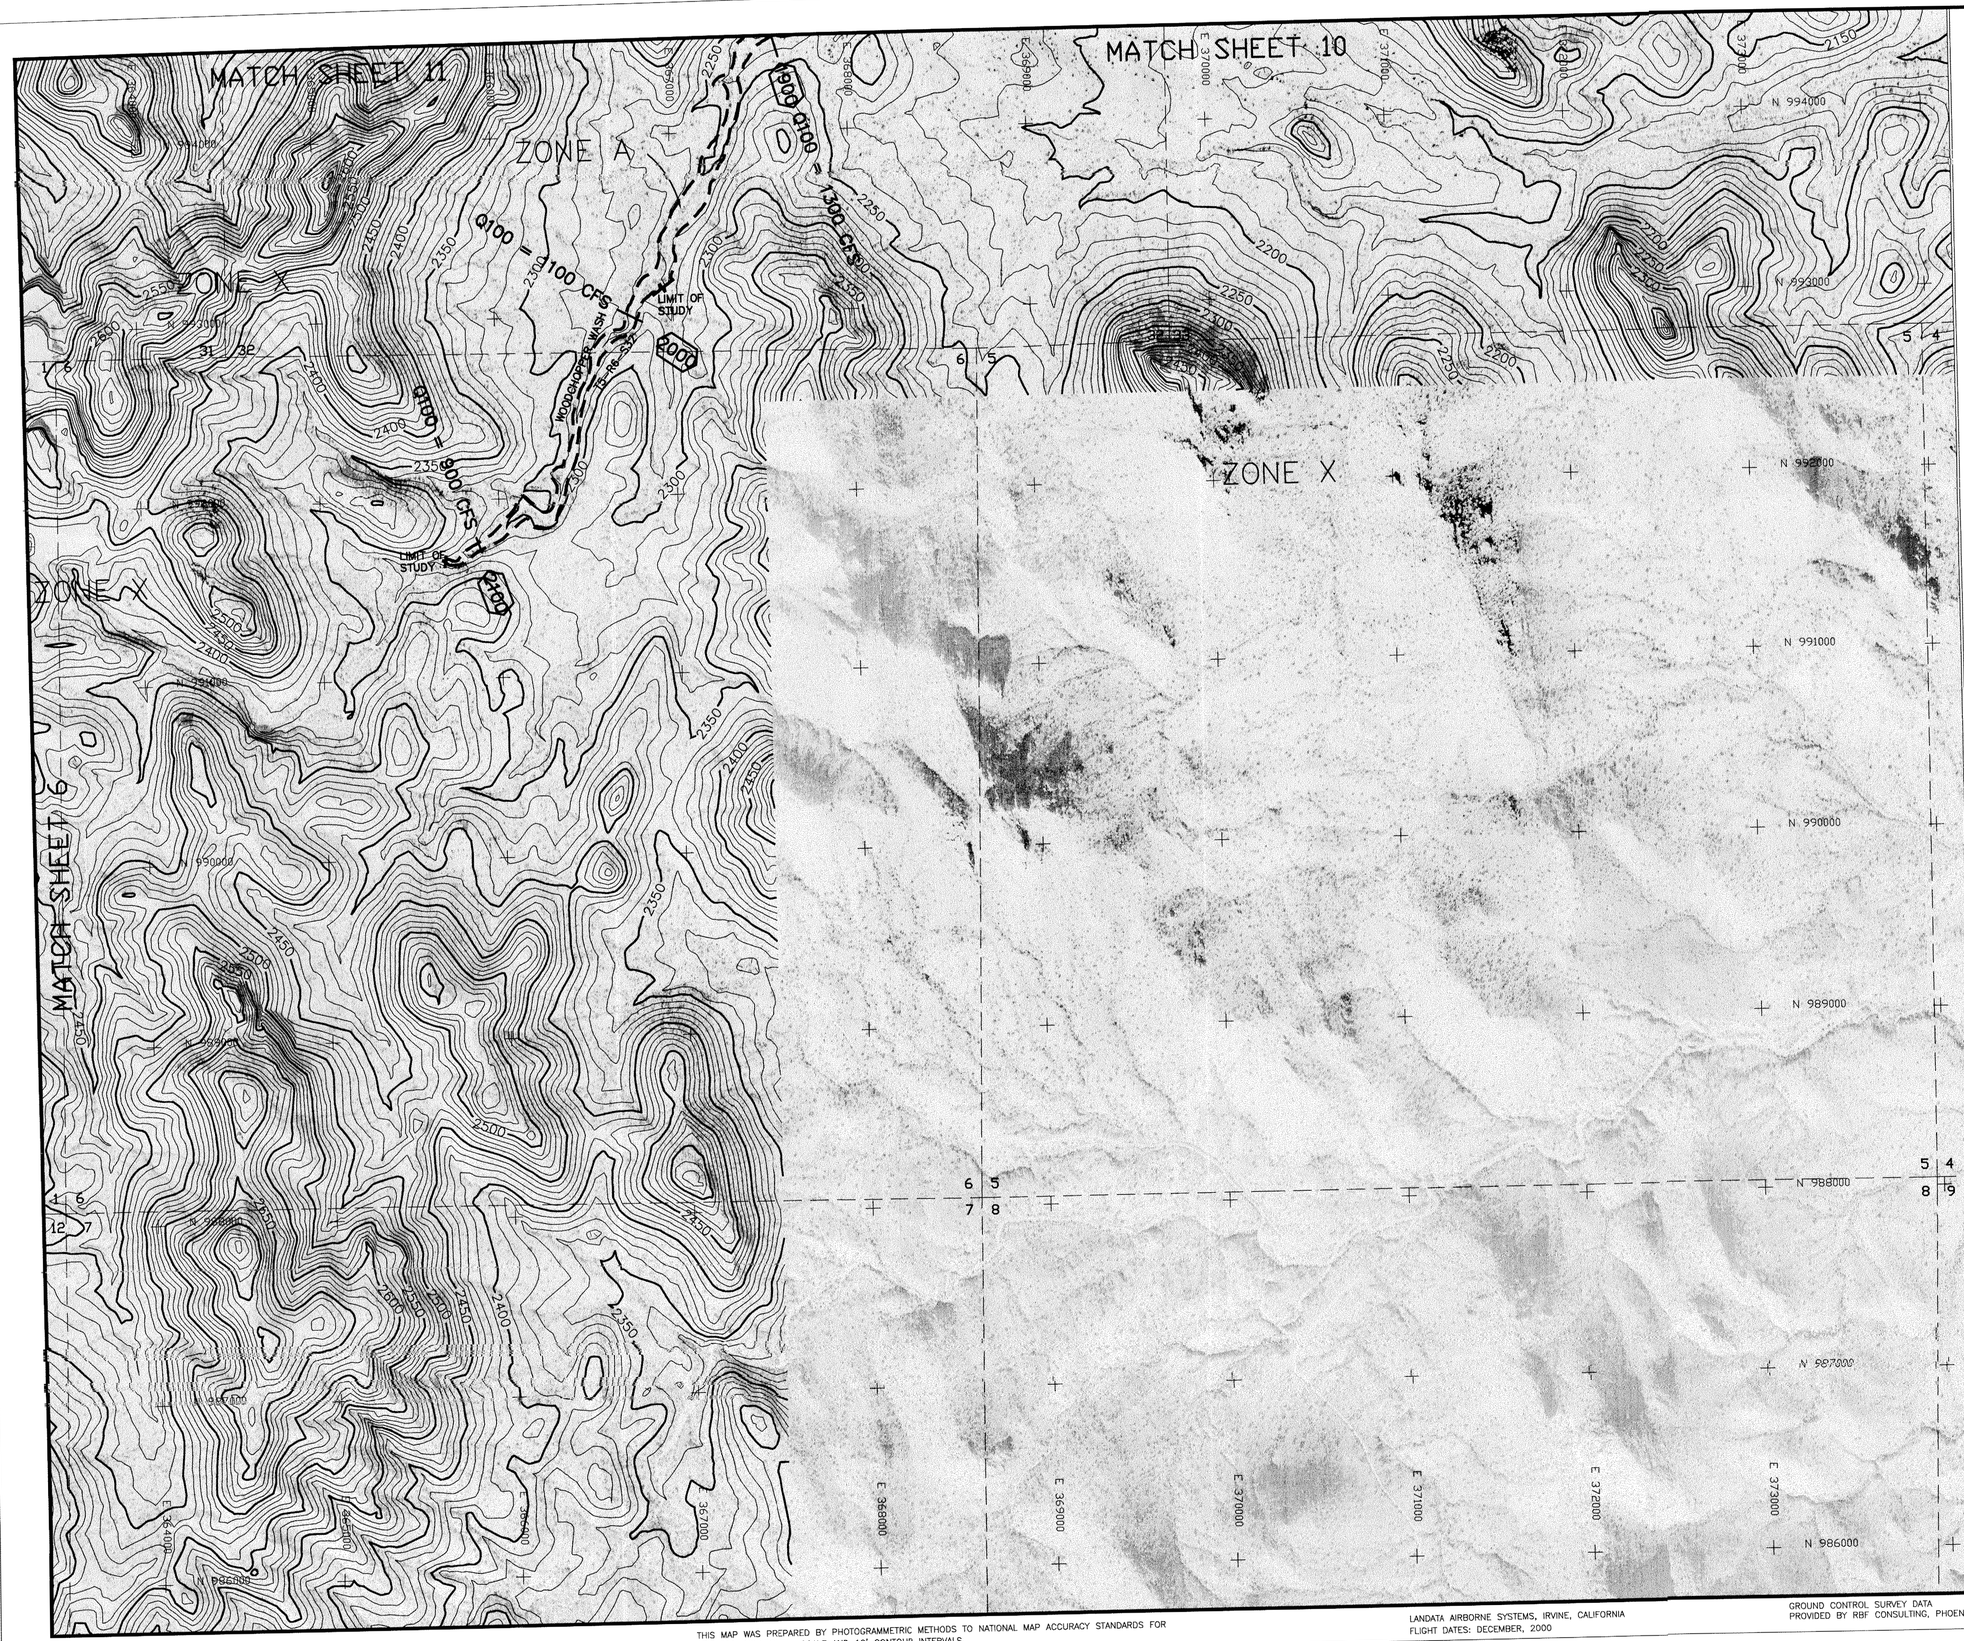

LEGEND

100-YR FLOODPLAIN BOUNDARY	
100-YR ADMINISTRATIVE FLOODWAY	
100-YR FLOODPLAIN BOUNDARY (EXISTING OR CONCURRENT STUDY)	(Shown as white)
100-YR ADMINISTRATIVE FLOODWAY (EXISTING OR CONCURRENT STUDY)	(Shown as white & gray)
CROSS SECTION	200
ZONE DESIGNATIONS	ZONE A
CORPORATE LIMITS	Corporate Limits
COUNTY BOUNDARY	County Boundary
SECTION BOUNDARY	12 | 7 / 13 | 18
ELEVATION REFERENCE MARK	AJ3594

NOTES

NOTE: ALL ELEVATIONS ARE BASED ON NORTH AMERICAN GEODETIC VERTICAL DATUM OF 1988.

NOTE: ALL NORTHING AND EASTING MARKS ARE IN NAD83 STATE PLANE COORDINATE SYSTEM

ELEVATION REFERENCE MARKS

GEODETIC DENSIFICATION CADASTRAL SURVEY (GDACS) CONTROL STATIONS

NGS PID	Station Designation	NAD 83 Northing (feet)	NAD 83 Easting (feet)	NAVD 88 Elevation (feet)
AJ3601	4104	996226.696	363836.457	2327.224

(Not Shown, Outside Boundary of Sheet)

SHEET INDEX MAP

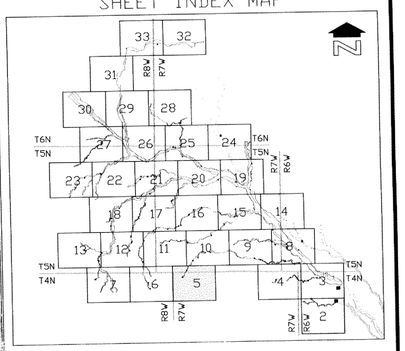

400' 0' 400' 800'

SCALE: 1"= 400 FEET

CONTOUR INTERVAL = 10 FEET

FLOOD CONTROL DISTRICT OF MARICOPA COUNTY

UPPER JACKRABBIT WASH AND TRIBUTARIES

APPROXIMATE ZONE A FLOODPLAIN DELINEATION STUDY OF JACKRABBIT WASH, FCD 2000C019
WATERSHED "00"
DECEMBER 2003

Registered Professional Engineer (Civil) 22006 JACK K. MOODY Date Signed 12-2-03 ARIZONA, U.S.A.

JE FULLER HYDROLOGY & GEOMORPHOLOGY, INC. TEMPE, ARIZONA - 480-752-2124

IN ASSOCIATION WITH

WOOD/PATEL ASSOCIATES Civil Engineers Hydrologists Land Surveyors (602) 335-8600

ARGUS CONSULTING A CIVIL ENGINEERING COMPANY, L.L.C. Scottsdale, Arizona 480.998.1111

WP# 001218

SHEET 5 OF 33

THIS MAP WAS PREPARED BY PHOTOGRAMMETRIC METHODS TO NATIONAL MAP ACCURACY STANDARDS FOR 1"= 500' HORIZONTAL SCALE AND 10' CONTOUR INTERVALS.

LANDATA AIRBORNE SYSTEMS, IRVINE, CALIFORNIA
FLIGHT DATES: DECEMBER, 2000

GROUND CONTROL SURVEY DATA
PROVIDED BY RBF CONSULTING, PHOENIX, ARIZONA

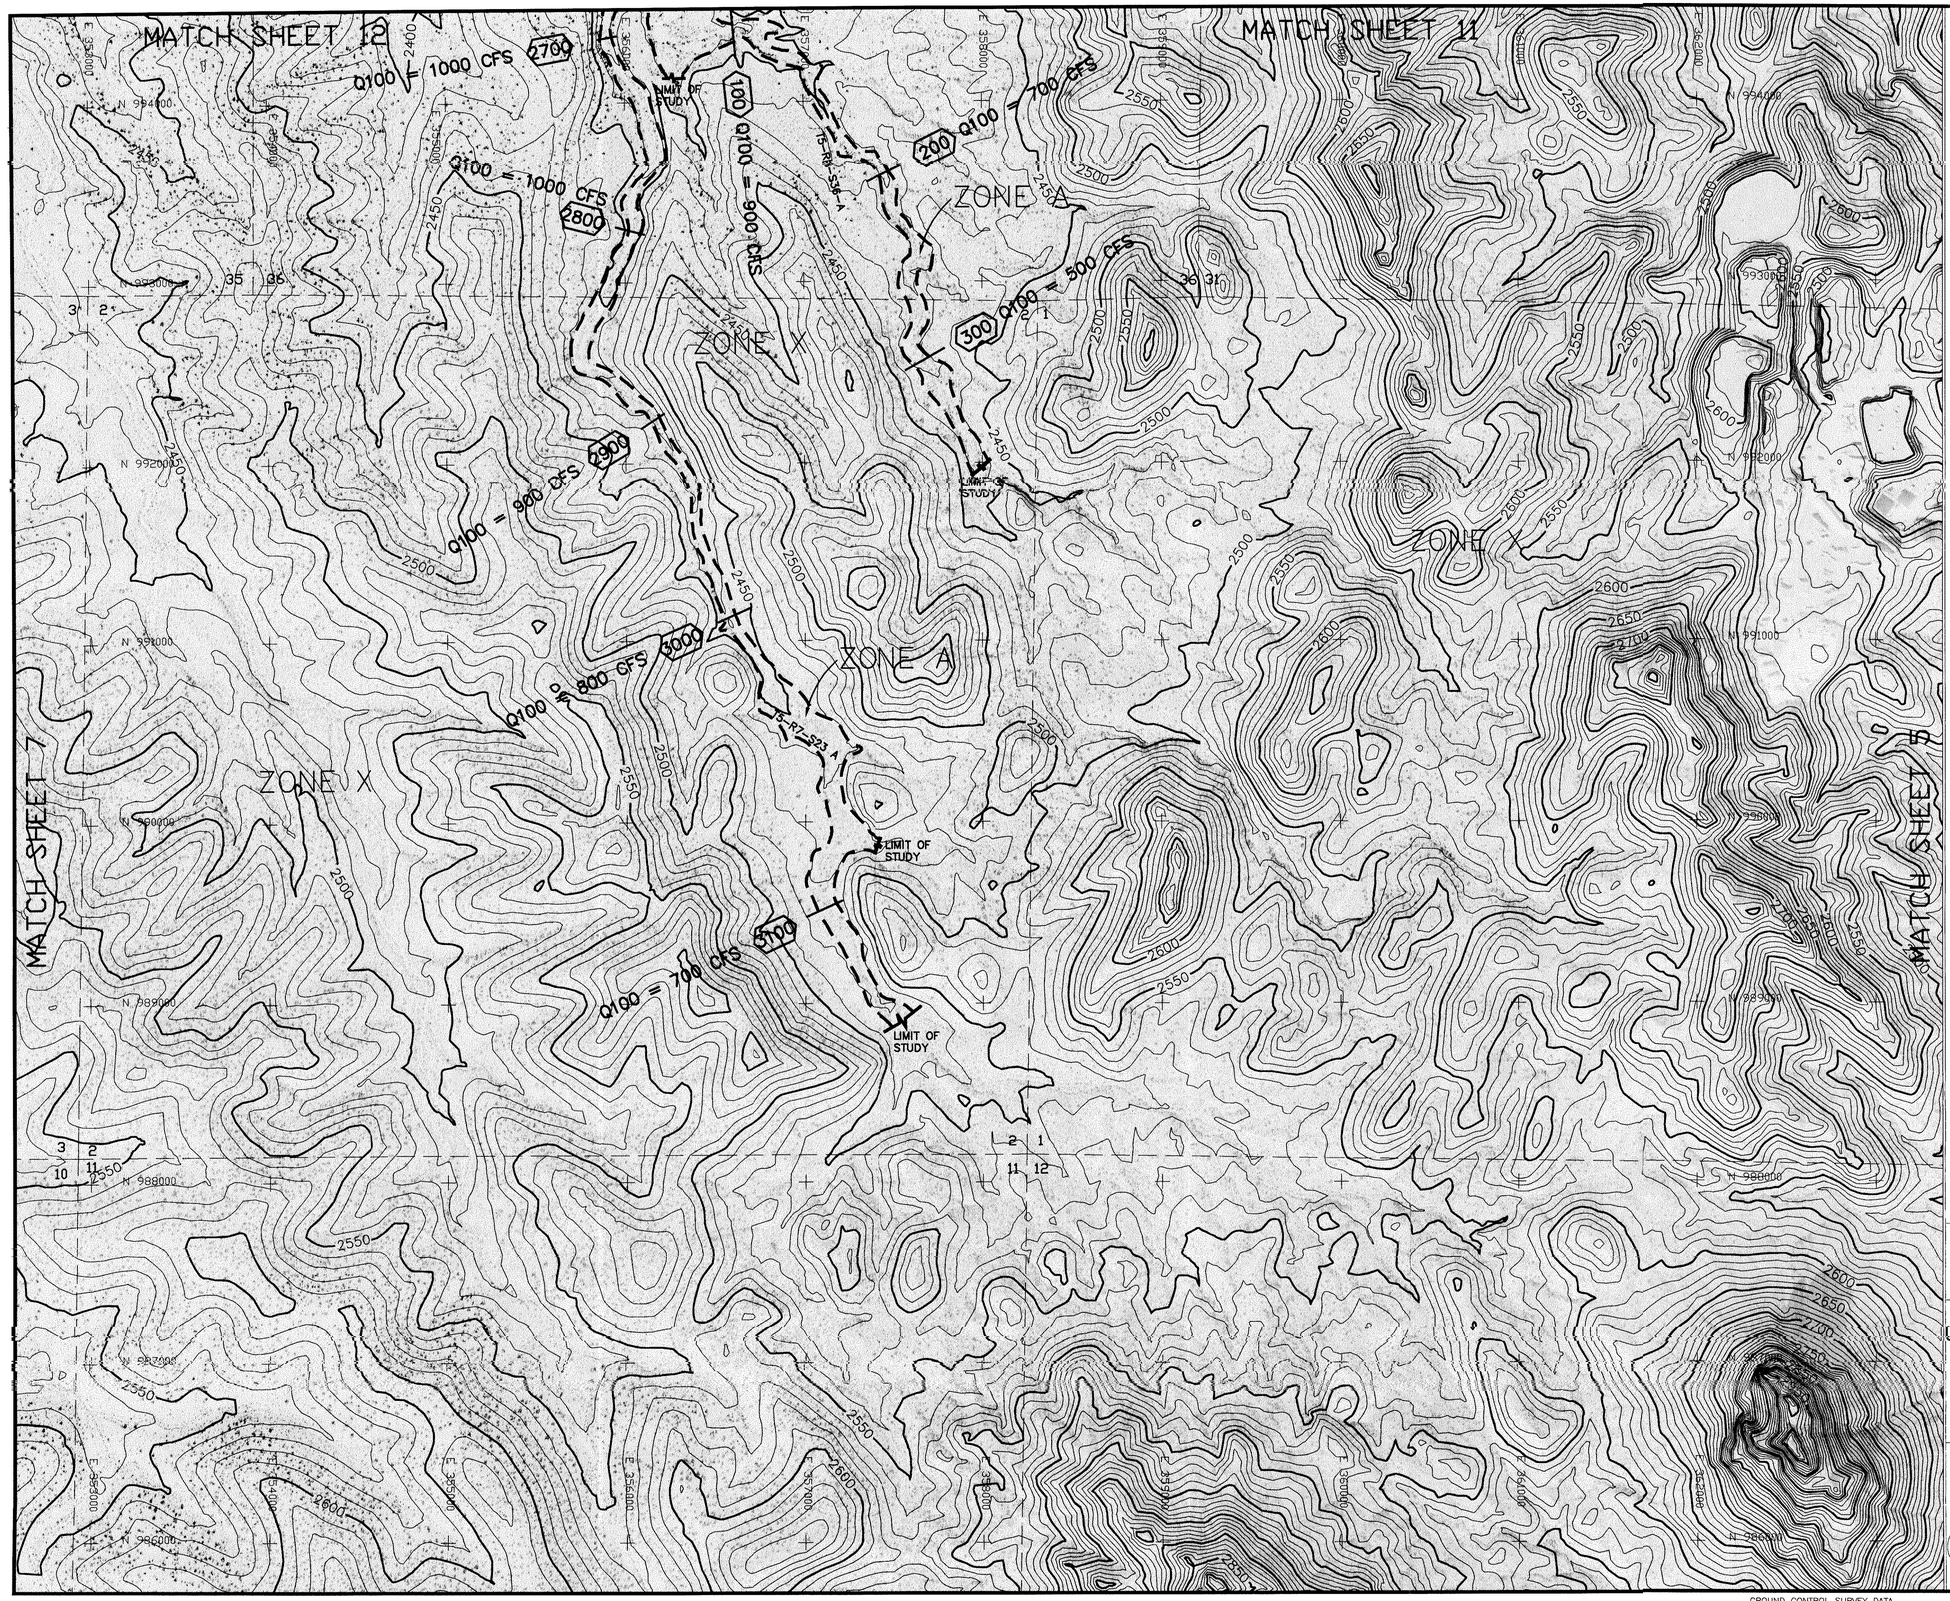

LEGEND

- 100-YR FLOODPLAIN BOUNDARY
- 100-YR ADMINISTRATIVE FLOODWAY
- 100-YR FLOODPLAIN BOUNDARY (EXISTING OR CONCURRENT STUDY) (Shown as white)
- 100-YR ADMINISTRATIVE FLOODWAY (EXISTING OR CONCURRENT STUDY) (Shown as white & gray)
- CROSS SECTION — 200
- ZONE DESIGNATIONS — ZONE A
- CORPORATE LIMITS — Corporate Limits
- COUNTY BOUNDARY — County Boundary
- SECTION BOUNDARY — 12 | 7 / 13 | 18
- ELEVATION REFERENCE MARK — AJ3594

NOTES

NOTE: ALL ELEVATIONS ARE BASED ON NORTH AMERICAN GEODETIC VERTICAL DATUM OF 1988.

NOTE: ALL NORTHING AND EASTING MARKS ARE IN NAD83 STATE PLANE COORDINATE SYSTEM

ELEVATION REFERENCE MARKS

GEODETIC DENSIFICATION CADASTRAL SURVEY (GDACS) CONTROL STATIONS

NGS PID	Station Designation	NAD 83 Northing (feet)	NAD 83 Easting (feet)	NAVD 88 Elevation (feet)
AJ3601	4104	996226.696	363836.457	2327.224

(Not Shown, Outside Boundary of Sheet)

SHEET INDEX MAP

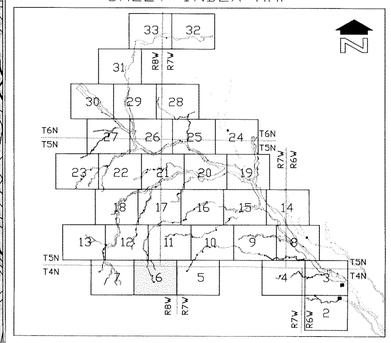

400' 0' 400' 800'

SCALE: 1"= 400 FEET

CONTOUR INTERVAL = 10 FEET

FLOOD CONTROL DISTRICT OF MARICOPA COUNTY

UPPER JACKRABBIT WASH AND TRIBUTARIES

APPROXIMATE ZONE A FLOODPLAIN DELINEATION

STUDY OF JACKRABBIT WASH, FCD 2000C019

WATERSHED "00"

DECEMBER 2003

Registered Professional Engineer, Civil
22208
JACK K. MOODY
Date signed 12-1-03
ARIZONA, U.S.A.

JE FULLER HYDROLOGY & GEOMORPHOLOGY, INC.
TEMPE, ARIZONA – 480-752-2124
IN ASSOCIATION WITH
WOOD/PATEL ASSOCIATES
Civil Engineers
Water Resources
Land Surveyors
(602) 335-8500
ARGUS CONSULTING
A CIVIL ENGINEERING COMPANY, L.L.C.
Scottsdale, Arizona 480-596-1777

WP# 001218

THIS MAP WAS PREPARED BY PHOTOGRAMMETRIC METHODS TO NATIONAL MAP ACCURACY STANDARDS FOR 1"= 500' HORIZONTAL SCALE AND 10' CONTOUR INTERVALS.

LANDATA AIRBORNE SYSTEMS, IRVINE, CALIFORNIA
FLIGHT DATES: DECEMBER, 2000

GROUND CONTROL SURVEY DATA
PROVIDED BY RBF CONSULTING, PHOENIX, ARIZONA

LEGEND

100-YR FLOODPLAIN BOUNDARY	———
100-YR ADMINISTRATIVE FLOODWAY	— — —
100-YR FLOODPLAIN BOUNDARY (EXISTING OR CONCURRENT STUDY)	(Shown as white)
100-YR ADMINISTRATIVE FLOODWAY (EXISTING OR CONCURRENT STUDY)	(Shown as white & gray)
CROSS SECTION	(200) ———
ZONE DESIGNATIONS	ZONE A
CORPORATE LIMITS	Corporate Limits
COUNTY BOUNDARY	County Boundary
SECTION BOUNDARY	12 | 7 / 13 | 18
ELEVATION REFERENCE MARK	⊕ AJ3594

NOTES

NOTE: ALL ELEVATIONS ARE BASED ON NORTH AMERICAN GEODETIC VERTICAL DATUM OF 1988.

NOTE: ALL NORTHING AND EASTING MARKS ARE IN NAD83 STATE PLANE COORDINATE SYSTEM

ELEVATION REFERENCE MARKS

GEODETIC DENSIFICATION CADASTRAL SURVEY (GDACS) CONTROL STATIONS

NGS PID	Station Designation	NAD 83 Northing (feet)	NAD 83 Easting (feet)	NAVD 88 Elevation (feet)
AJ3601	4104	996226.606	363836.457	2327.224

(Not Shown, Outside Boundary of Sheet)

SHEET INDEX MAP

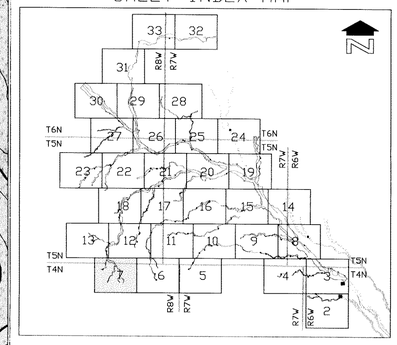

400' 0' 400' 800'

SCALE: 1"= 400 FEET

CONTOUR INTERVAL = 10 FEET

FLOOD CONTROL DISTRICT OF MARICOPA COUNTY

UPPER JACKRABBIT WASH AND TRIBUTARIES

APPROXIMATE ZONE A FLOODPLAIN DELINEATION
STUDY OF JACKRABBIT WASH, FCD 2000C019
WATERSHED "00"
DECEMBER 2003

Registered Professional Engineer (Civil) 32208 JACK K. MOODY ARIZONA, U.S.A.

JE FULLER HYDROLOGY & GEOMORPHOLOGY, INC
TEMPE, ARIZONA – 480-752-2124

IN ASSOCIATION WITH

WOOD/PATEL ASSOCIATES
Civil Engineers
Flood Hydrology
(602) 335-8602

ARGUS CONSULTING
A CIVIL ENGINEERING COMPANY, L.L.C.
Scottsdale, Arizona 480-596-1212

WP# 001218

THIS MAP WAS PREPARED BY PHOTOGRAMMETRIC METHODS TO NATIONAL MAP ACCURACY STANDARDS FOR 1"= 500' HORIZONTAL SCALE AND 10' CONTOUR INTERVALS.

LANDATA AIRBORNE SYSTEMS, IRVINE, CALIFORNIA
FLIGHT DATES: DECEMBER, 2000

GROUND CONTROL SURVEY DATA PROVIDED BY RBF CONSULTING, PHOENIX, ARIZONA

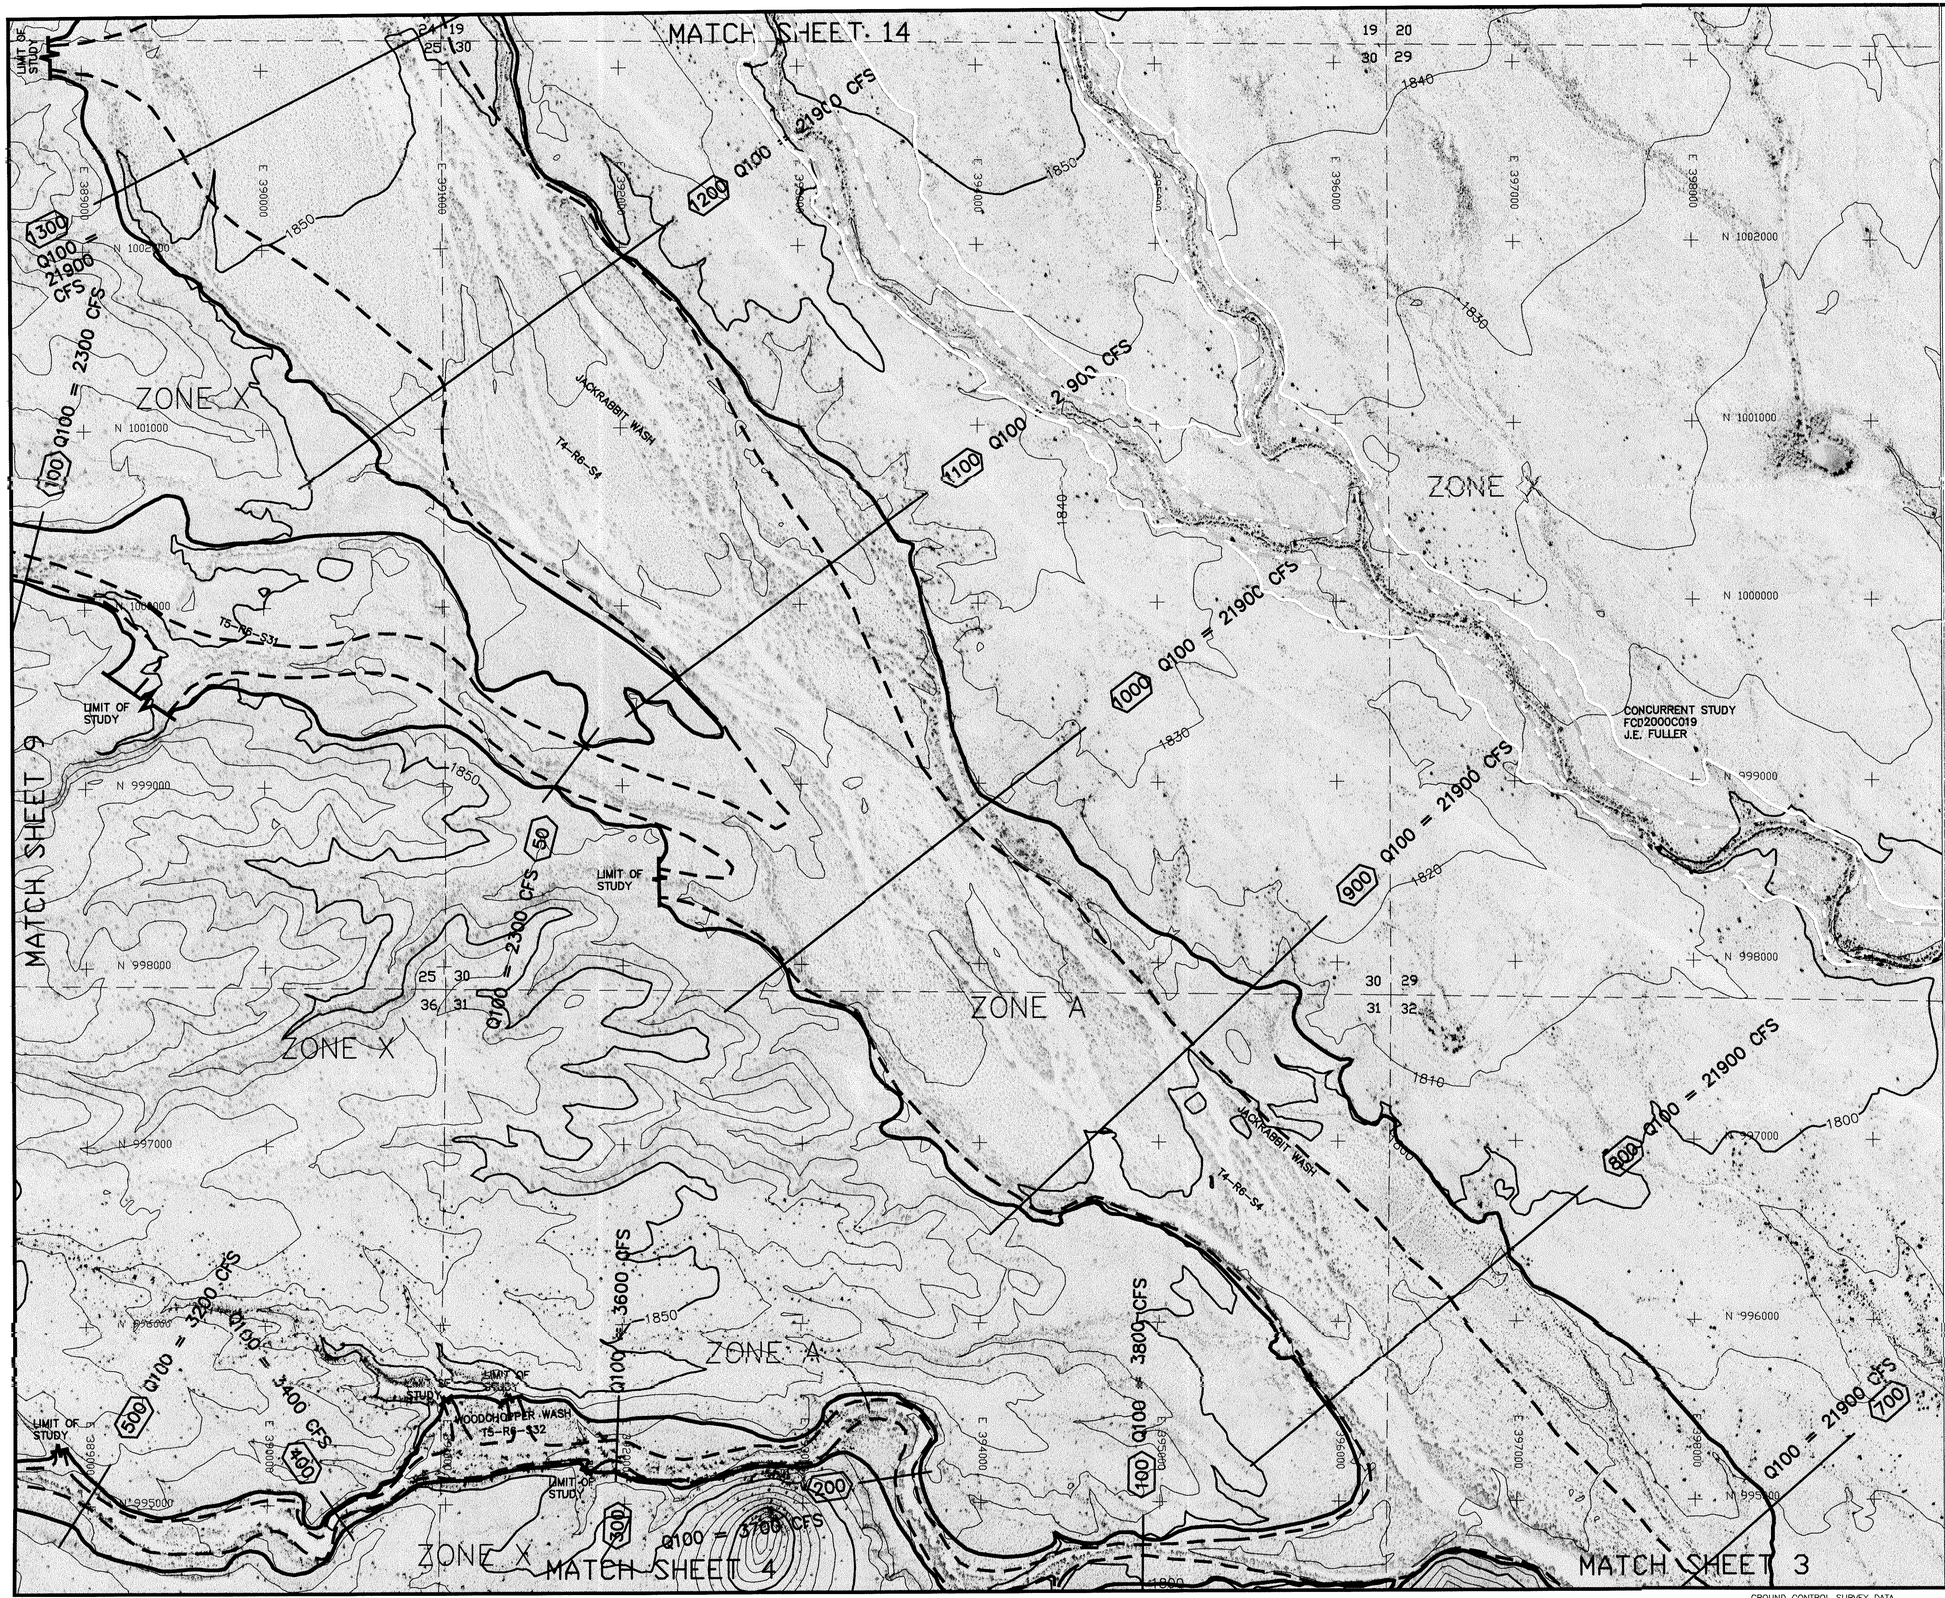

LEGEND

- 100-YR FLOODPLAIN BOUNDARY
- 100-YR ADMINISTRATIVE FLOODWAY
- 100-YR FLOODPLAIN BOUNDARY (EXISTING OR CONCURRENT STUDY) (Shown as white)
- 100-YR ADMINISTRATIVE FLOODWAY (EXISTING OR CONCURRENT STUDY) (Shown as white & gray)
- CROSS SECTION (200)
- ZONE DESIGNATIONS: ZONE A
- CORPORATE LIMITS: Corporate Limits
- COUNTY BOUNDARY: County Boundary
- SECTION BOUNDARY: 12 | 7 / 13 | 18
- ELEVATION REFERENCE MARK: AJ3594

NOTES

NOTE: ALL ELEVATIONS ARE BASED ON NORTH AMERICAN GEODETIC VERTICAL DATUM OF 1988.

NOTE: ALL NORTHING AND EASTING MARKS ARE IN NAD83 STATE PLANE COORDINATE SYSTEM

ELEVATION REFERENCE MARKS

GEODETIC DENSIFICATION CADASTRAL SURVEY (GDACS) CONTROL STATIONS

NGS PID	Station Designation	NAD 83 Northing (feet)	NAD 83 Easting (feet)	NAVD 88 Elevation (feet)
AJ3599	4IM2	992315.696	395092.070	1820.600

(Not Shown, Outside Boundary of Sheet)

SHEET INDEX MAP

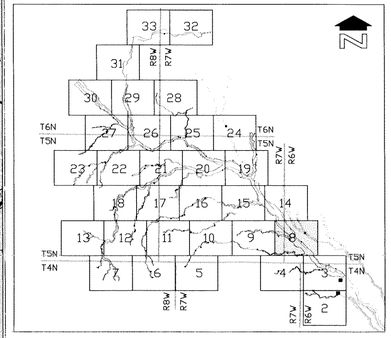

400' 0' 400' 800'

SCALE: 1"= 400 FEET

CONTOUR INTERVAL = 10 FEET

FLOOD CONTROL DISTRICT OF MARICOPA COUNTY

UPPER JACKRABBIT WASH AND TRIBUTARIES

APPROXIMATE ZONE A FLOODPLAIN DELINEATION
STUDY OF JACKRABBIT WASH, FCD 2000C019
WATERSHED "00"
DECEMBER 2003

Registered Professional Engineer (and Land Surveyor) 22208 JACK K. MOODY Date Signed 12-1-03 ARIZONA, U.S.A.

JE FULLER HYDROLOGY & GEOMORPHOLOGY, INC.
TEMPE, ARIZONA – 480-752-2124

IN ASSOCIATION WITH

WOOD/PATEL ASSOCIATES
Civil Engineers
Hydrologists
Land Surveyors
(602) 335-8000

ARGUS CONSULTING
A CIVIL ENGINEERING COMPANY, L.L.C.
Scottsdale, Arizona 480-596-1111

WP# 001218 SHEET 8 OF 33

THIS MAP WAS PREPARED BY PHOTOGRAMMETRIC METHODS TO NATIONAL MAP ACCURACY STANDARDS FOR 1"= 500' HORIZONTAL SCALE AND 10' CONTOUR INTERVALS.

LANDATA AIRBORNE SYSTEMS, IRVINE, CALIFORNIA
FLIGHT DATES: DECEMBER, 2000

GROUND CONTROL SURVEY DATA
PROVIDED BY RBF CONSULTING, PHOENIX, ARIZONA

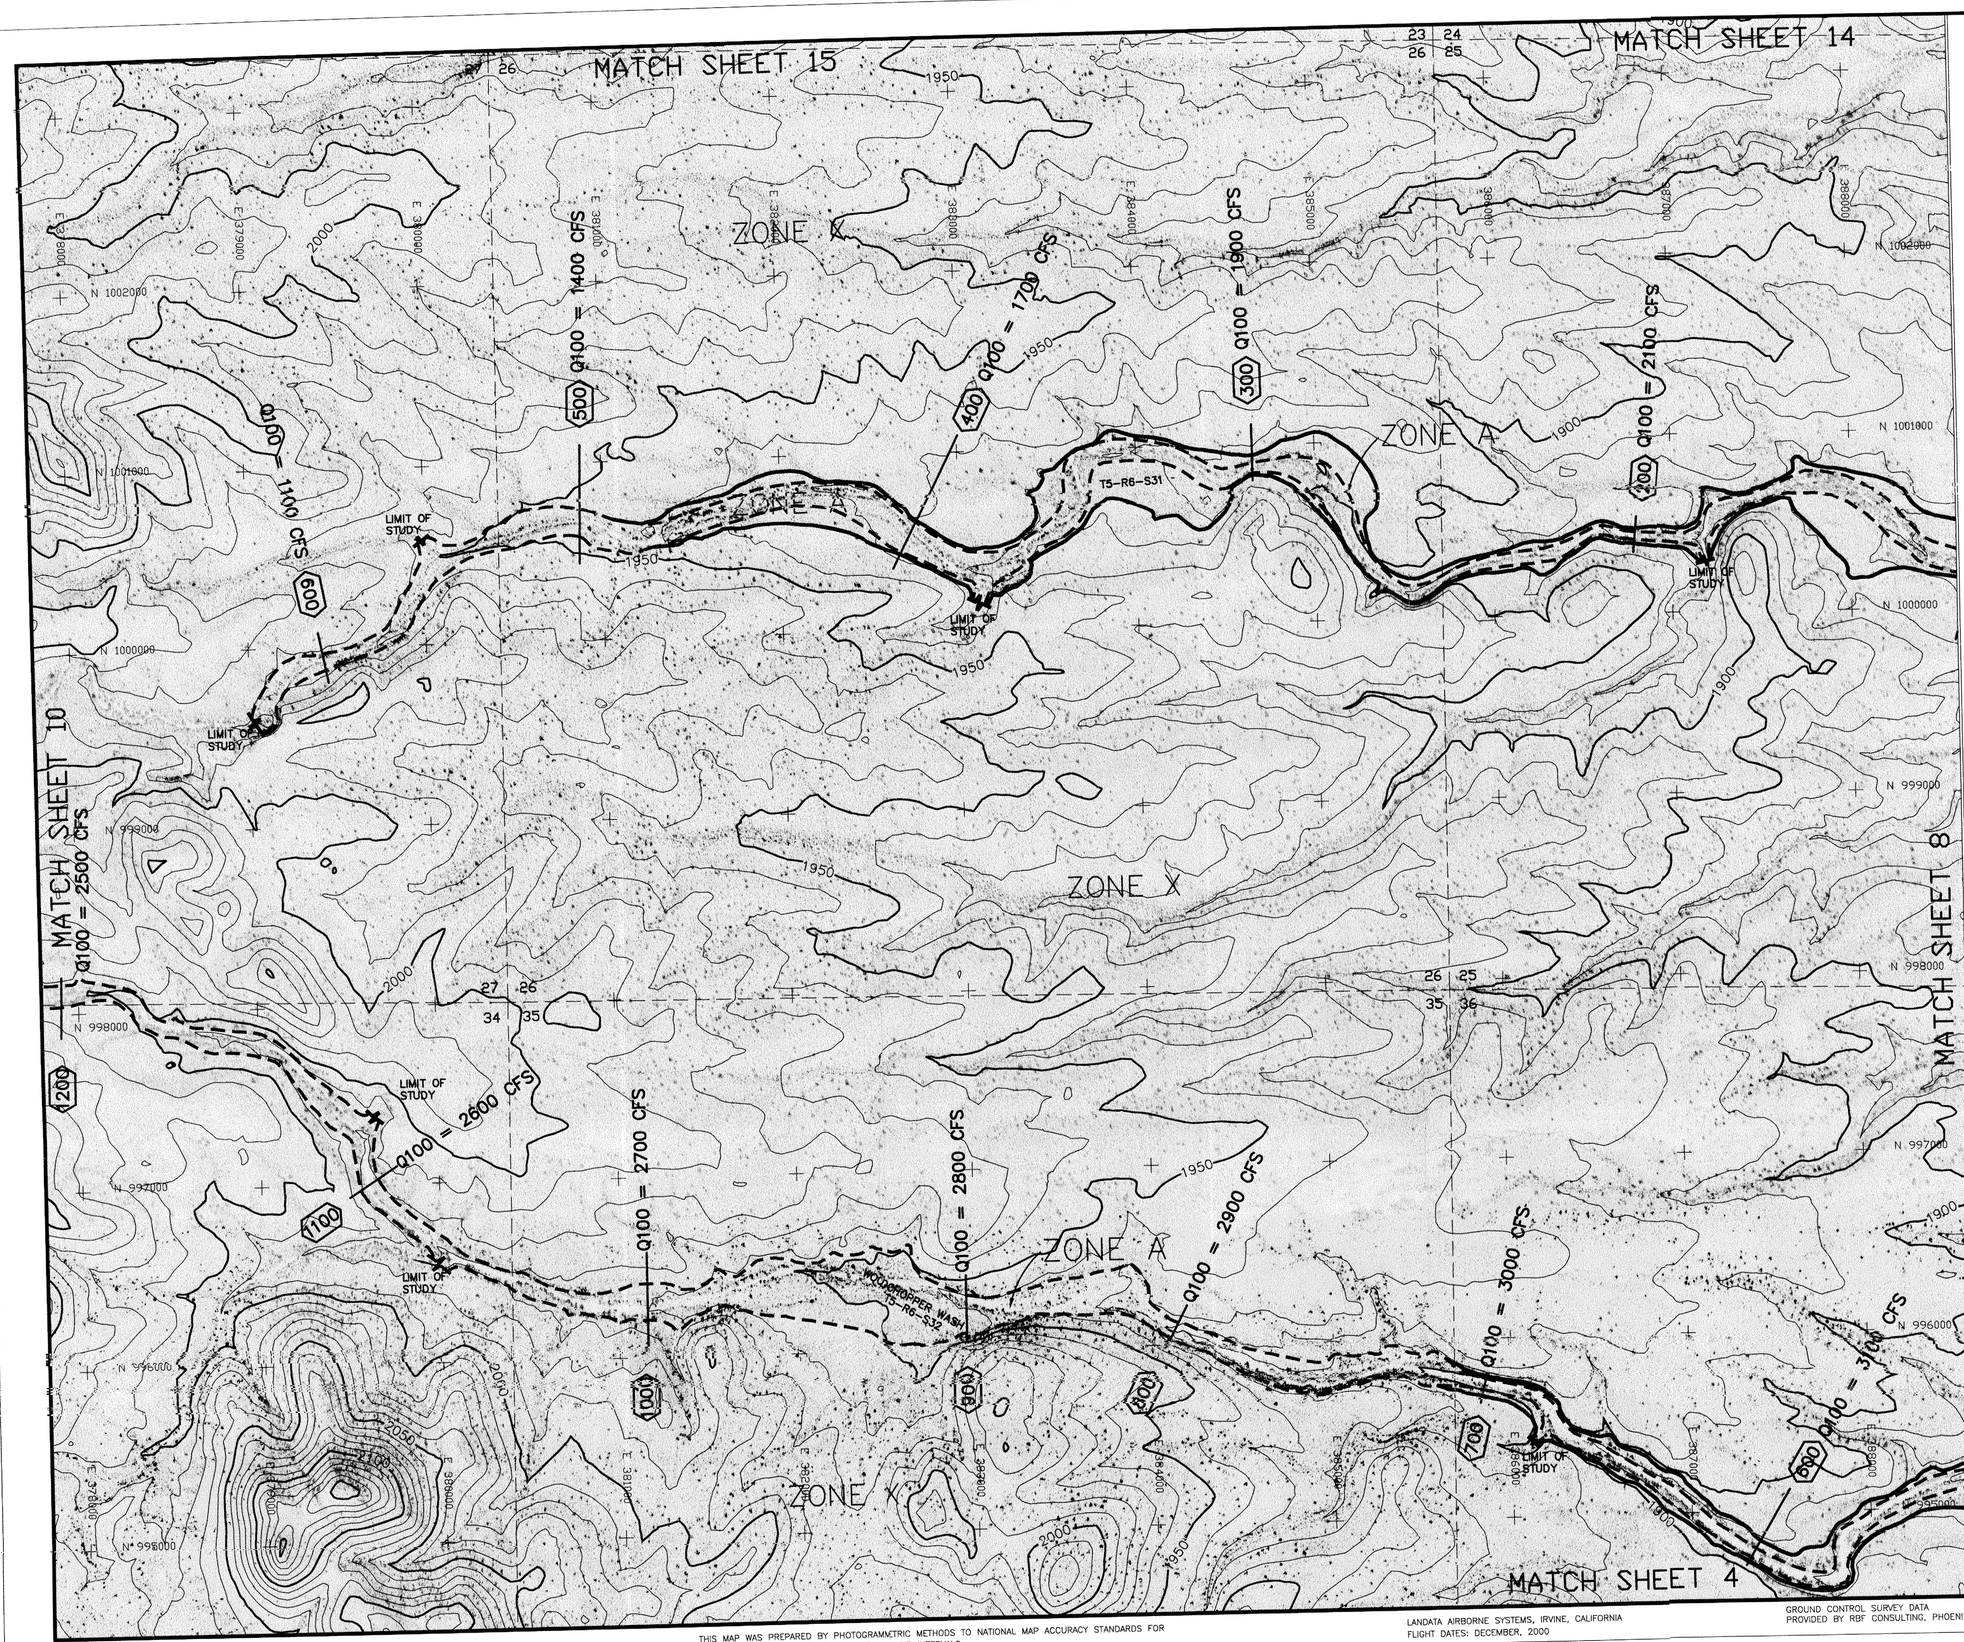

LEGEND

- 100-YR FLOODPLAIN BOUNDARY
- 100-YR ADMINISTRATIVE FLOODWAY
- 100-YR FLOODPLAIN BOUNDARY (EXISTING OR CONCURRENT STUDY) (Shown as white)
- 100-YR ADMINISTRATIVE FLOODWAY (EXISTING OR CONCURRENT STUDY) (Shown as white & gray)
- CROSS SECTION (200)
- ZONE DESIGNATIONS: ZONE A
- CORPORATE LIMITS: Corporate Limits
- COUNTY BOUNDARY: County Boundary
- SECTION BOUNDARY: 12 | 7 / 13 | 18
- ELEVATION REFERENCE MARK: AJ3594

NOTES

NOTE: ALL ELEVATIONS ARE BASED ON NORTH AMERICAN GEODETIC VERTICAL DATUM OF 1988.

NOTE: ALL NORTHING AND EASTING MARKS ARE IN NAD83 STATE PLANE COORDINATE SYSTEM

ELEVATION REFERENCE MARKS

GEODETIC DENSIFICATION CADASTRAL SURVEY (GDACS) CONTROL STATIONS

NGS PID	Station Designation	NAD 83 Northing (feet)	NAD 83 Easting (feet)	NAVD 88 Elevation (feet)
AJ3599	4IM2	992315.696 (Not Shown, Outside Boundary of Sheet)	395092.070	1820.600

SHEET INDEX MAP

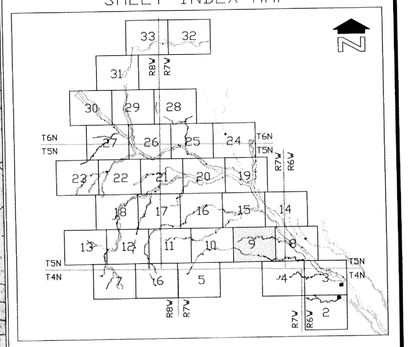

400' 0' 400' 800'

SCALE: 1"= 400 FEET

CONTOUR INTERVAL = 10 FEET

FLOOD CONTROL DISTRICT OF MARICOPA COUNTY

UPPER JACKRABBIT WASH AND TRIBUTARIES

APPROXIMATE ZONE A FLOODPLAIN DELINEATION STUDY OF JACKRABBIT WASH, FCD 2000C019

WATERSHED "00"

DECEMBER 2003

Registered Professional Engineer (Civil) CERTIFICATE NO. 22208 JACK K. WOODY Date Signed 12-17-03 ARIZONA, U.S.A.

JE FULLER HYDROLOGY & GEOMORPHOLOGY, INC.
TEMPE, ARIZONA – 480-752-2124

IN ASSOCIATION WITH

WOOD/PATEL ASSOCIATES
Civil Engineers
Hydrologists
Land Surveyors
(602) 335-8500

ARGUS CONSULTING
A CIVIL ENGINEERING COMPANY, L.L.C.
Scottsdale, Arizona 480-998-3333

WP# 001218

THIS MAP WAS PREPARED BY PHOTOGRAMMETRIC METHODS TO NATIONAL MAP ACCURACY STANDARDS FOR 1"= 500' HORIZONTAL SCALE AND 10' CONTOUR INTERVALS.

LANDATA AIRBORNE SYSTEMS, IRVINE, CALIFORNIA
FLIGHT DATES: DECEMBER, 2000

GROUND CONTROL SURVEY DATA
PROVIDED BY RBF CONSULTING, PHOENIX, ARIZONA

MATCH SHEET 16

MATCH SHEET 15

MATCH SHEET 5

MATCH SHEET 9

ZONE X

ZONE A

ZONE A

ZONE X

ZONE X

LIMIT OF STUDY

LIMIT OF STUDY

LIMIT OF STUDY

LIMIT OF STUDY

LIMIT OF STUDY

T5-R7-S23

WOODCHOPPER WASH
T5-R6-S32

Q100 = 1800 CFS

Q100 = 2000 CFS

Q100 = 2100 CFS

Q100 = 2200 CFS

Q100 = 2300 CFS

Q100 = 2400 CFS

Q100 = 1700 CFS

Q100 = 1500 CFS

Q100 = 1900 CFS

Q100 = 2100 CFS

Q100 = 2300 CFS

Q100 = 2400 CFS

Q100 = 1300 CFS

LEGEND

100-YR FLOODPLAIN BOUNDARY	
100-YR ADMINISTRATIVE FLOODWAY	
100-YR FLOODPLAIN BOUNDARY (EXISTING OR CONCURRENT STUDY)	(Shown as white)
100-YR ADMINISTRATIVE FLOODWAY (EXISTING OR CONCURRENT STUDY)	(Shown as white & gray)
CROSS SECTION	200
ZONE DESIGNATIONS	ZONE A
CORPORATE LIMITS	Corporate Limits
COUNTY BOUNDARY	County Boundary
SECTION BOUNDARY	12 | 7 / 13 | 18
ELEVATION REFERENCE MARK	AJ3594

NOTES

NOTE: ALL ELEVATIONS ARE BASED ON NORTH AMERICAN GEODETIC VERTICAL DATUM OF 1988.

NOTE: ALL NORTHING AND EASTING MARKS ARE IN NAD83 STATE PLANE COORDINATE SYSTEM

ELEVATION REFERENCE MARKS

GEODETIC DENSIFICATION CADASTRAL SURVEY (GDACS) CONTROL STATIONS

NGS PID	Station Designation	NAD 83 Northing (feet)	NAD 83 Easting (feet)	NAVD 88 Elevation (feet)
AJ3601	4IC4	996226.696	363836.457	2327.224

(Not Shown, Outside Boundary of Sheet)

SHEET INDEX MAP

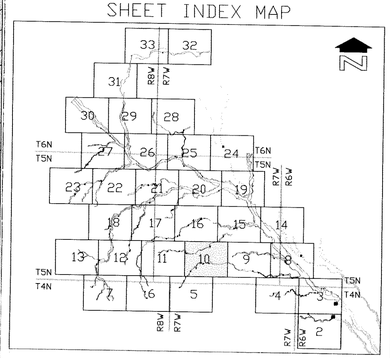

400' 0' 400' 800'

SCALE: 1"= 400 FEET

CONTOUR INTERVAL = 10 FEET

FLOOD CONTROL DISTRICT OF MARICOPA COUNTY

UPPER JACKRABBIT WASH AND TRIBUTARIES

APPROXIMATE ZONE A FLOODPLAIN DELINEATION
STUDY OF JACKRABBIT WASH, FCD 2000C019
WATERSHED "00"
DECEMBER 2003

Registered Professional Engineer, Civil
CERTIFICATE NO. 22208
JACK K. WOODY
Date Signed 12-31-03
ARIZONA, U.S.A.

JE FULLER HYDROLOGY & GEOMORPHOLOGY, INC.
TEMPE, ARIZONA – 480-752-2124

IN ASSOCIATION WITH

WOOD/PATEL ASSOCIATES
Civil Engineers
Hydrologists
Land Surveyors
(602) 335-8500

ARGUS CONSULTING
A CIVIL ENGINEERING COMPANY, L.L.C.

WP# 001218

THIS MAP WAS PREPARED BY PHOTOGRAMMETRIC METHODS TO NATIONAL MAP ACCURACY STANDARDS FOR 1"= 500' HORIZONTAL SCALE AND 10' CONTOUR INTERVALS.

LANDATA AIRBORNE SYSTEMS, IRVINE, CALIFORNIA
FLIGHT DATES: DECEMBER, 2000

GROUND CONTROL SURVEY DATA
PROVIDED BY RBF CONSULTING, PHOENIX, ARIZONA

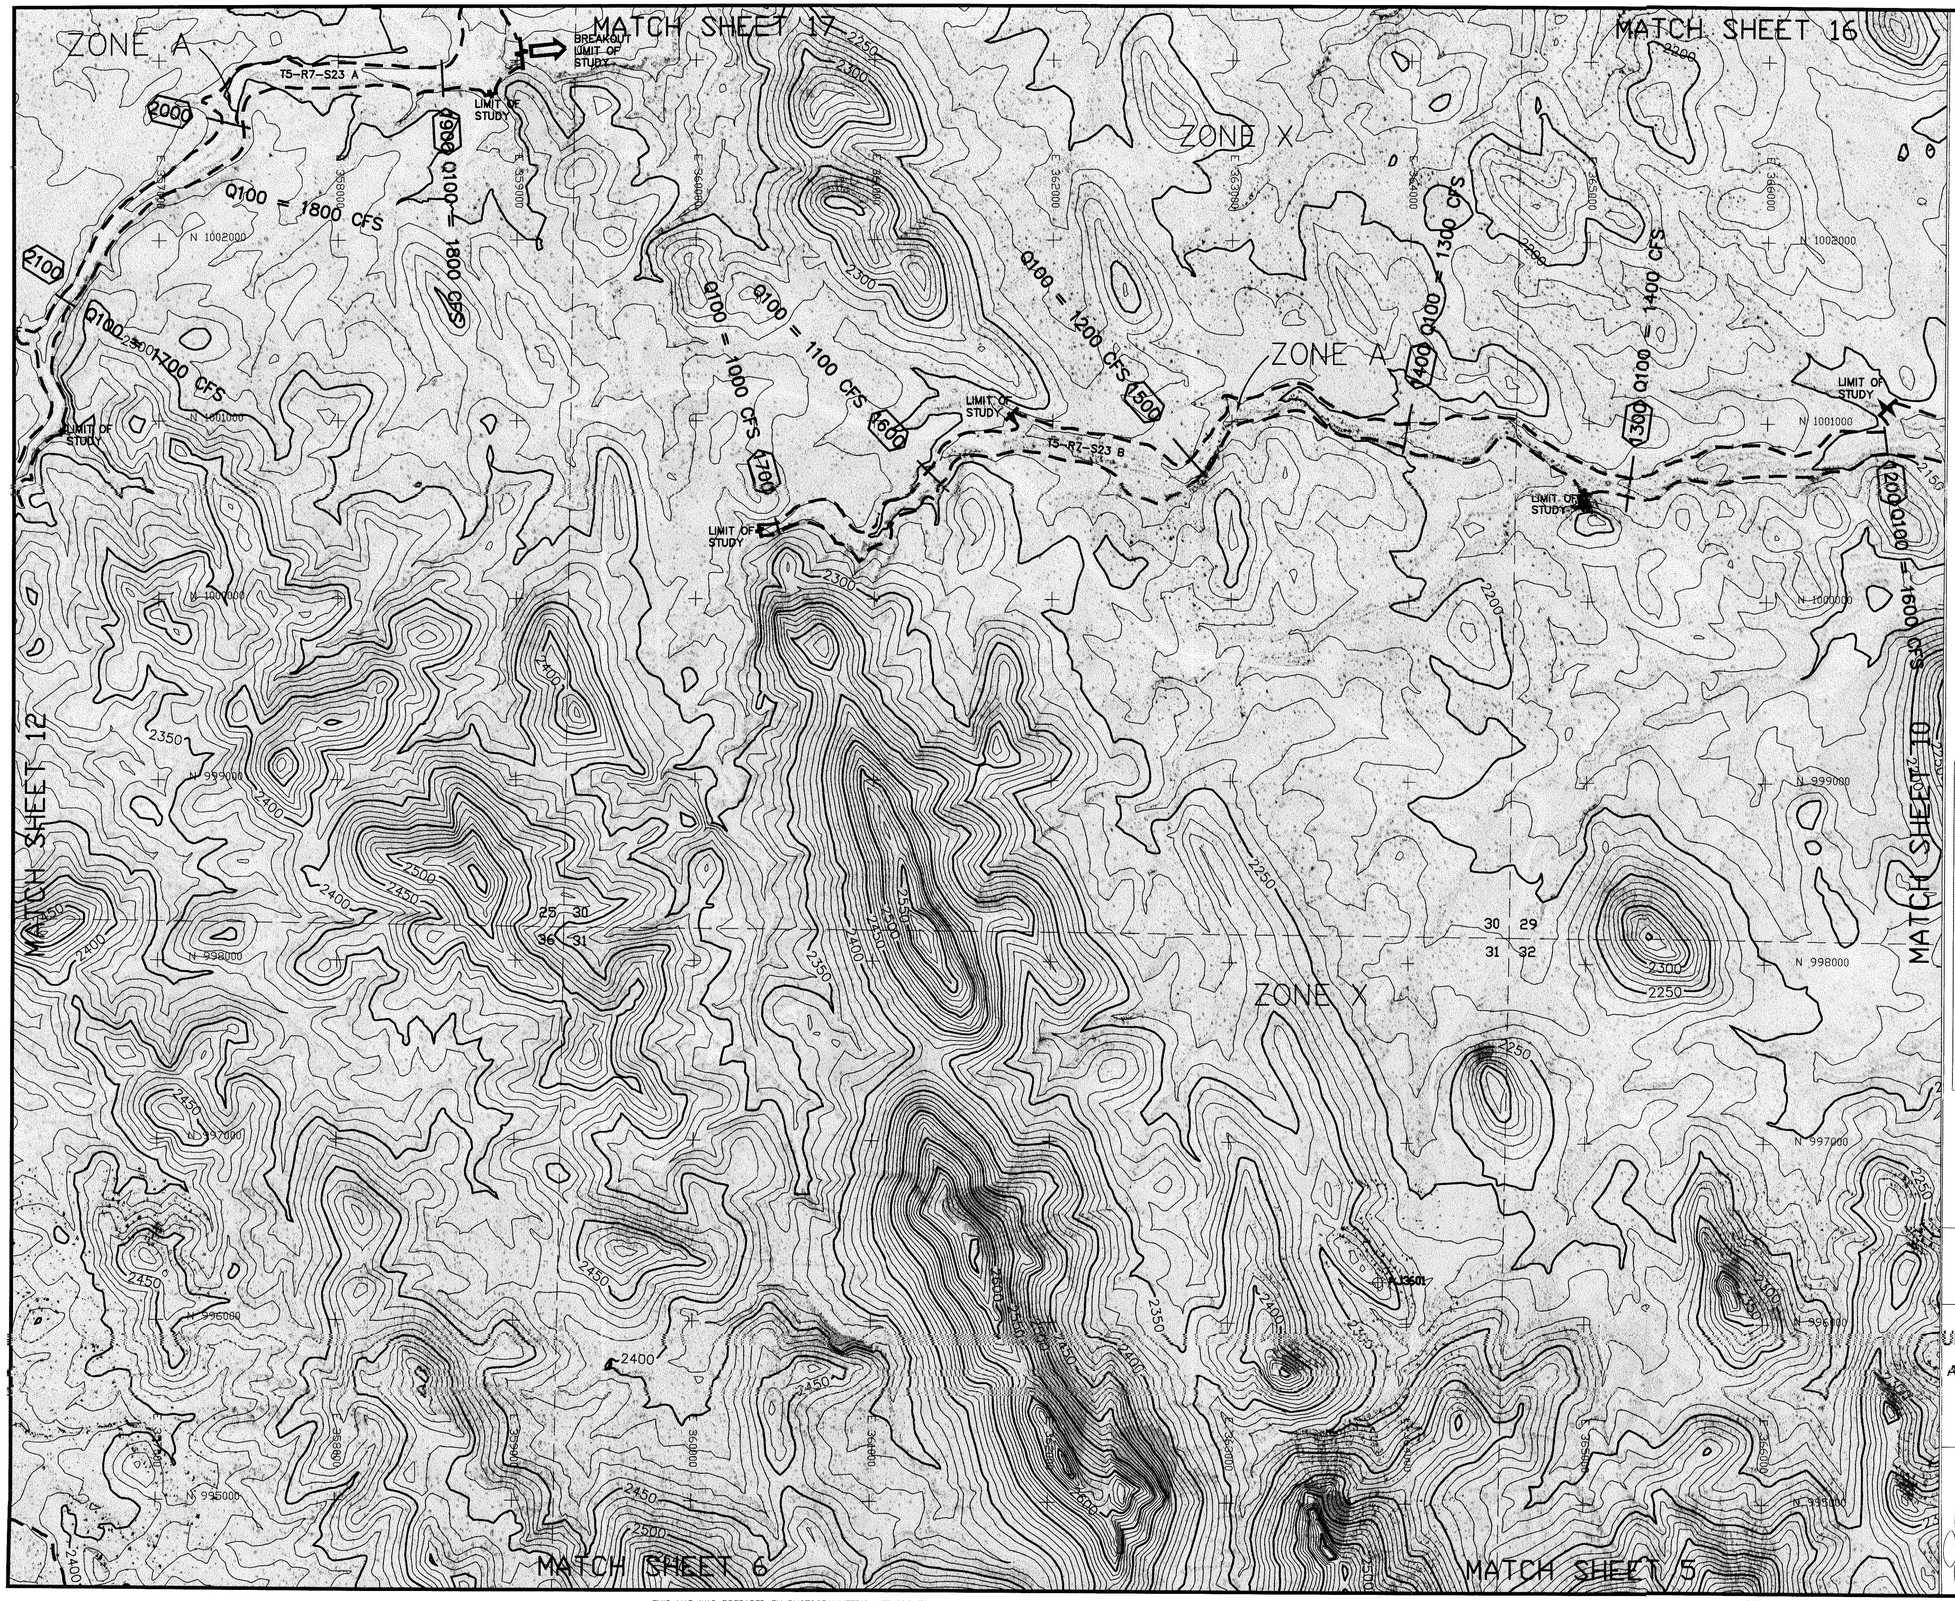

LEGEND

100-YR FLOODPLAIN BOUNDARY	
100-YR ADMINISTRATIVE FLOODWAY	
100-YR FLOODPLAIN BOUNDARY (EXISTING OR CONCURRENT STUDY)	(Shown as white)
100-YR ADMINISTRATIVE FLOODWAY (EXISTING OR CONCURRENT STUDY)	(Shown as white & gray)
CROSS SECTION	(200)
ZONE DESIGNATIONS	ZONE A
CORPORATE LIMITS	Corporate Limits
COUNTY BOUNDARY	County Boundary
SECTION BOUNDARY	12 | 7 / 13 | 18
ELEVATION REFERENCE MARK	AJ3594

NOTES

NOTE: ALL ELEVATIONS ARE BASED ON NORTH AMERICAN GEODETIC VERTICAL DATUM OF 1988.

NOTE: ALL NORTHING AND EASTING MARKS ARE IN NAD83 STATE PLANE COORDINATE SYSTEM

ELEVATION REFERENCE MARKS

GEODETIC DENSIFICATION CADASTRAL SURVEY (GDACS) CONTROL STATIONS

NGS PID	Station Designation	NAD 83 Northing (feet)	NAD 83 Easting (feet)	NAVD 88 Elevation (feet)
AJ3601	4104	996226.696	363836.457	2327.224

SHEET INDEX MAP

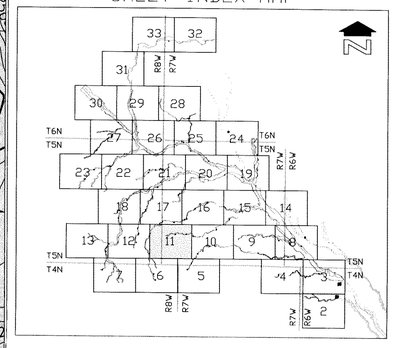

400' 0' 400' 800'

SCALE: 1"= 400 FEET

CONTOUR INTERVAL = 10 FEET

FLOOD CONTROL DISTRICT OF MARICOPA COUNTY

UPPER JACKRABBIT WASH AND TRIBUTARIES

APPROXIMATE ZONE A FLOODPLAIN DELINEATION STUDY OF JACKRABBIT WASH, FCD 2000C019

WATERSHED "00"

DECEMBER 2003

Registered Professional Engineer Seal
22208 JACK K. MOODY
Date Signed 12-1-03
ARIZONA, U.S.A.

JE FULLER HYDROLOGY & GEOMORPHOLOGY, INC.
TEMPE, ARIZONA - 480-752-2124

IN ASSOCIATION WITH

WOOD/PATEL ASSOCIATES
Civil Engineers
Hydrologists
Land Surveyors
(602) 335-8500

ARGUS CONSULTING
A CIVIL ENGINEERING COMPANY, L.L.C.
Scottsdale, Arizona 480-596-1111

WPH 001218

THIS MAP WAS PREPARED BY PHOTOGRAMMETRIC METHODS TO NATIONAL MAP ACCURACY STANDARDS FOR 1"= 500' HORIZONTAL SCALE AND 10' CONTOUR INTERVALS.

LANDATA AIRBORNE SYSTEMS, IRVINE, CALIFORNIA
FLIGHT DATES: DECEMBER, 2000

GROUND CONTROL SURVEY DATA
PROVIDED BY RBF CONSULTING, PHOENIX, ARIZONA

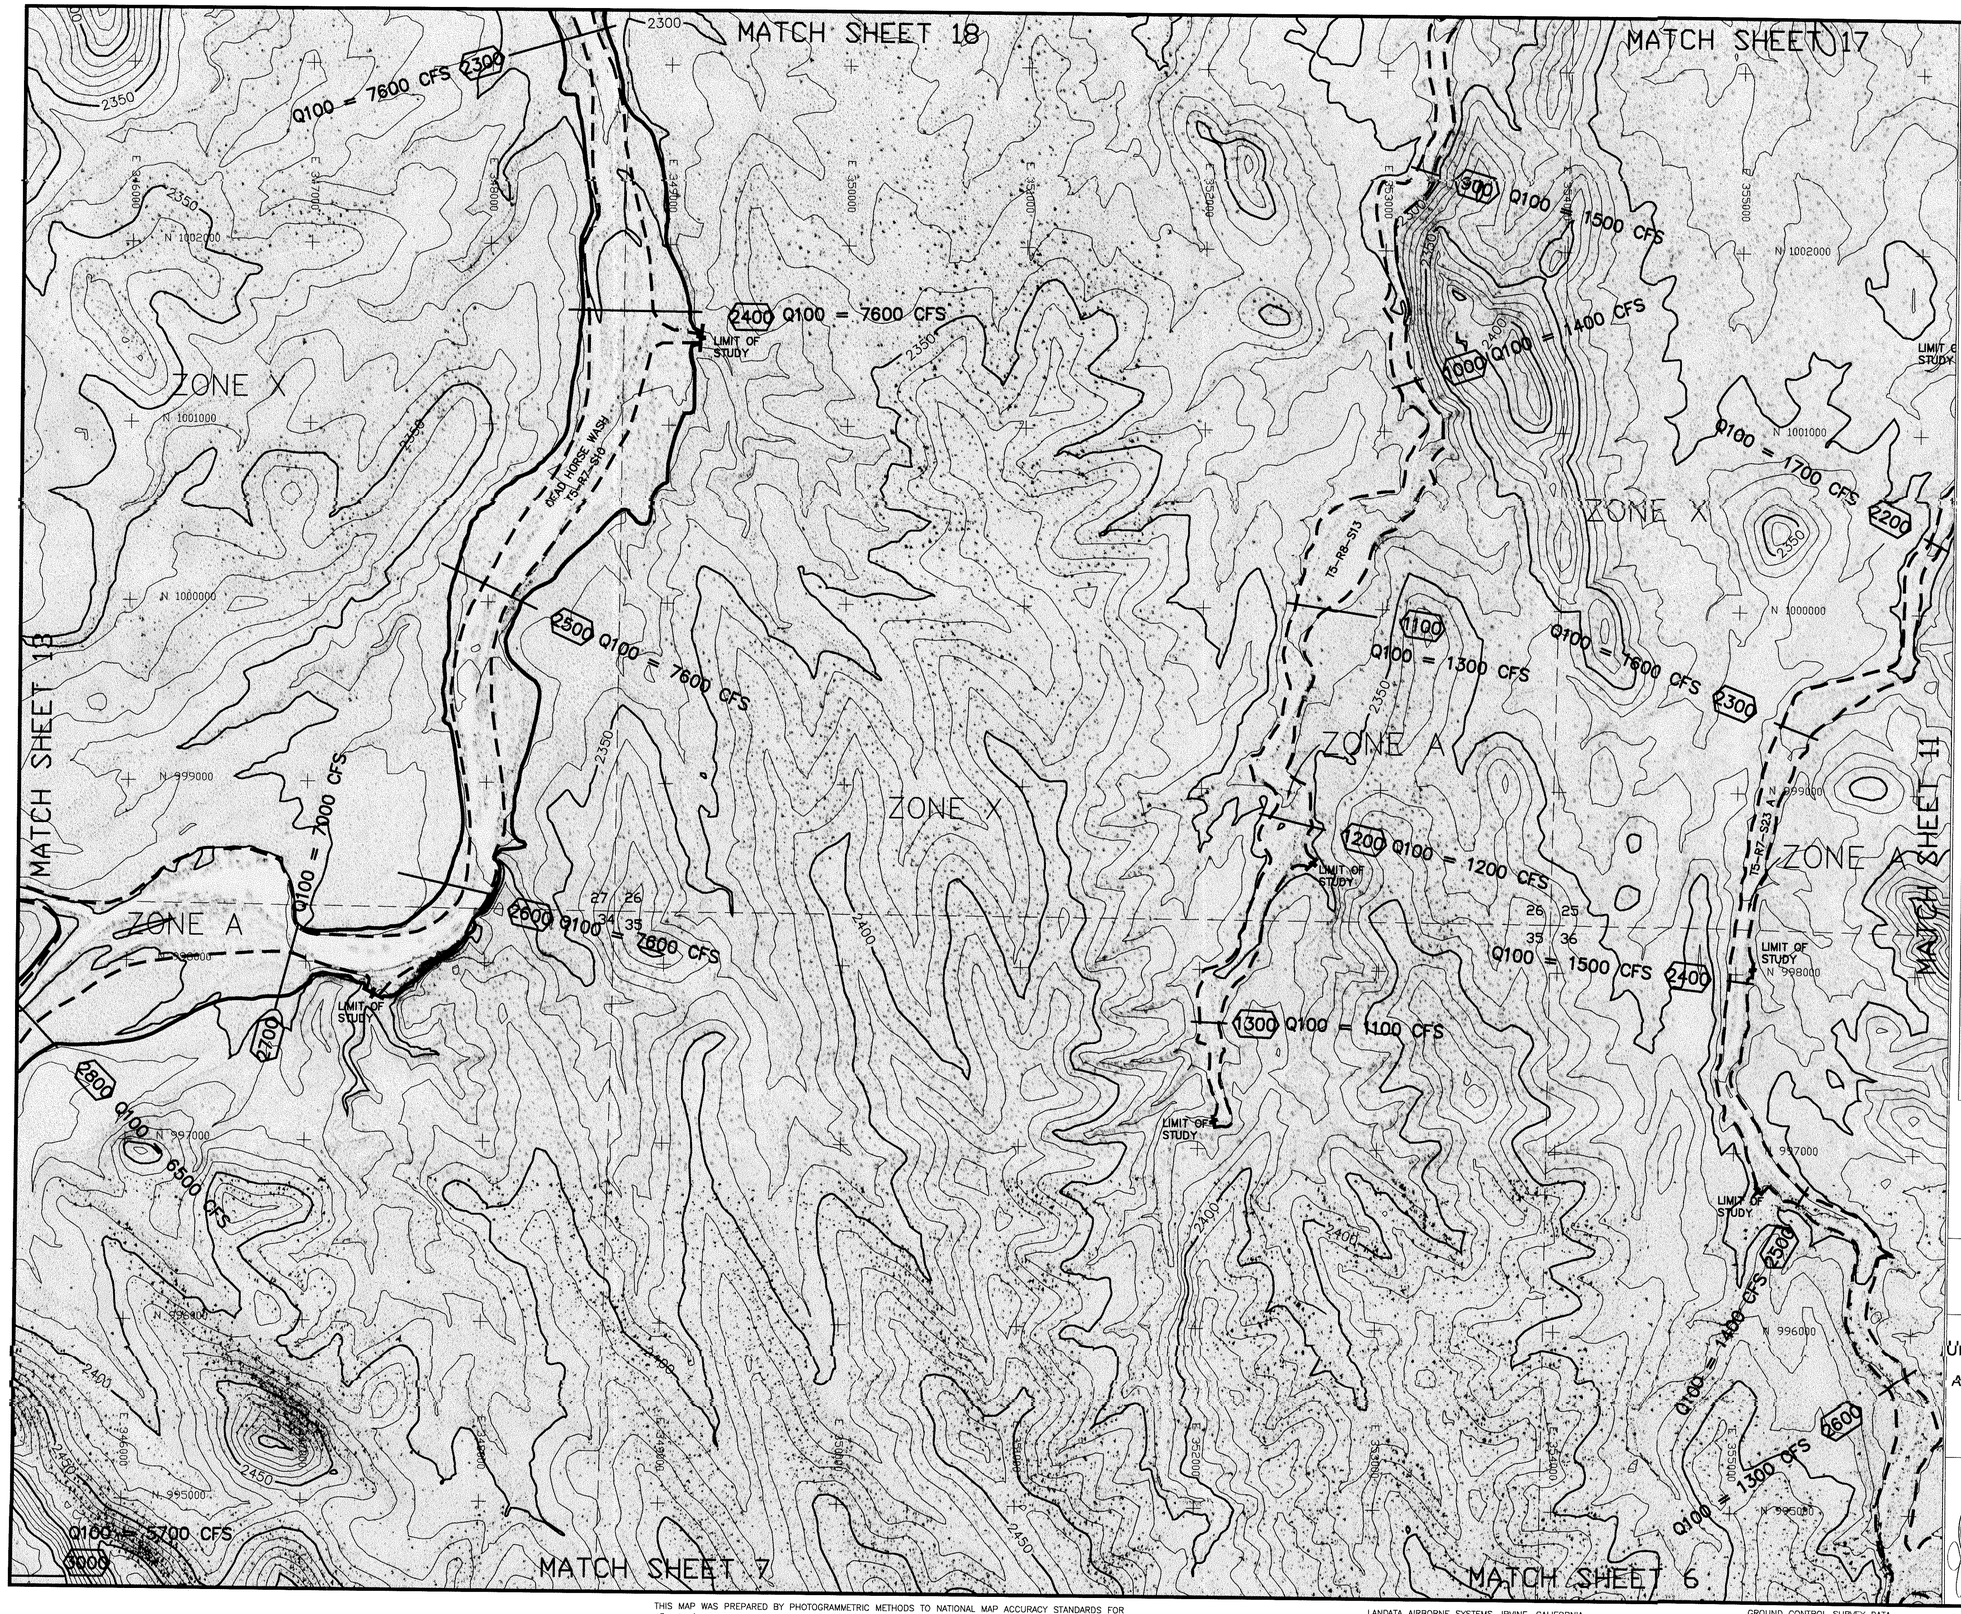

LEGEND

100-YR FLOODPLAIN BOUNDARY	
100-YR ADMINISTRATIVE FLOODWAY	
100-YR FLOODPLAIN BOUNDARY (EXISTING OR CONCURRENT STUDY)	(Shown as white)
100-YR ADMINISTRATIVE FLOODWAY (EXISTING OR CONCURRENT STUDY)	(Shown as white & gray)
CROSS SECTION	200
ZONE DESIGNATIONS	ZONE A
CORPORATE LIMITS	Corporate Limits
COUNTY BOUNDARY	County Boundary
SECTION BOUNDARY	12 | 7 / 13 | 18
ELEVATION REFERENCE MARK	AJ3594

NOTES

NOTE: ALL ELEVATIONS ARE BASED ON NORTH AMERICAN GEODETIC VERTICAL DATUM OF 1988.

NOTE: ALL NORTHING AND EASTING MARKS ARE IN NAD83 STATE PLANE COORDINATE SYSTEM

ELEVATION REFERENCE MARKS

GEODETIC DENSIFICATION CADASTRAL SURVEY (GDACS) CONTROL STATIONS

NGS PID	Station Designation	NAD 83 Northing (feet)	NAD 83 Easting (feet)	NAVD 88 Elevation (feet)
AJ3601	4IO4	996226.696 (Not Shown, Outside Boundary of Sheet)	363836.457	2327.224

SHEET INDEX MAP

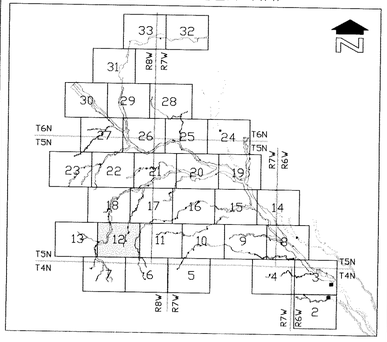

400' 0' 400' 800'

SCALE: 1"= 400 FEET

CONTOUR INTERVAL = 10 FEET

FLOOD CONTROL DISTRICT OF MARICOPA COUNTY

UPPER JACKRABBIT WASH AND TRIBUTARIES

APPROXIMATE ZONE A FLOODPLAIN DELINEATION

STUDY OF JACKRABBIT WASH, FCD 2000C019

WATERSHED "00"

DECEMBER 2003

Registered Professional Engineer (Civil) CERTIFICATE NO. 22208 JACK K. MOODY Date Signed 12-31-03 ARIZONA, U.S.A.

JE FULLER HYDROLOGY & GEOMORPHOLOGY, INC. TEMPE, ARIZONA - 480-752-2124

IN ASSOCIATION WITH

WOOD/PATEL ASSOCIATES CIVIL Engineers Hydrologists Land Surveyors (602) 335-8500

ARGUS CONSULTING A CIVIL ENGINEERING COMPANY, L.L.C. Scottsdale, Arizona 480-348-1777

WP# 001218

THIS MAP WAS PREPARED BY PHOTOGRAMMETRIC METHODS TO NATIONAL MAP ACCURACY STANDARDS FOR 1"= 500' HORIZONTAL SCALE AND 10' CONTOUR INTERVALS.

LANDATA AIRBORNE SYSTEMS, IRVINE, CALIFORNIA
FLIGHT DATES: DECEMBER, 2000

GROUND CONTROL SURVEY DATA
PROVIDED BY RBF CONSULTING, PHOENIX, ARIZONA

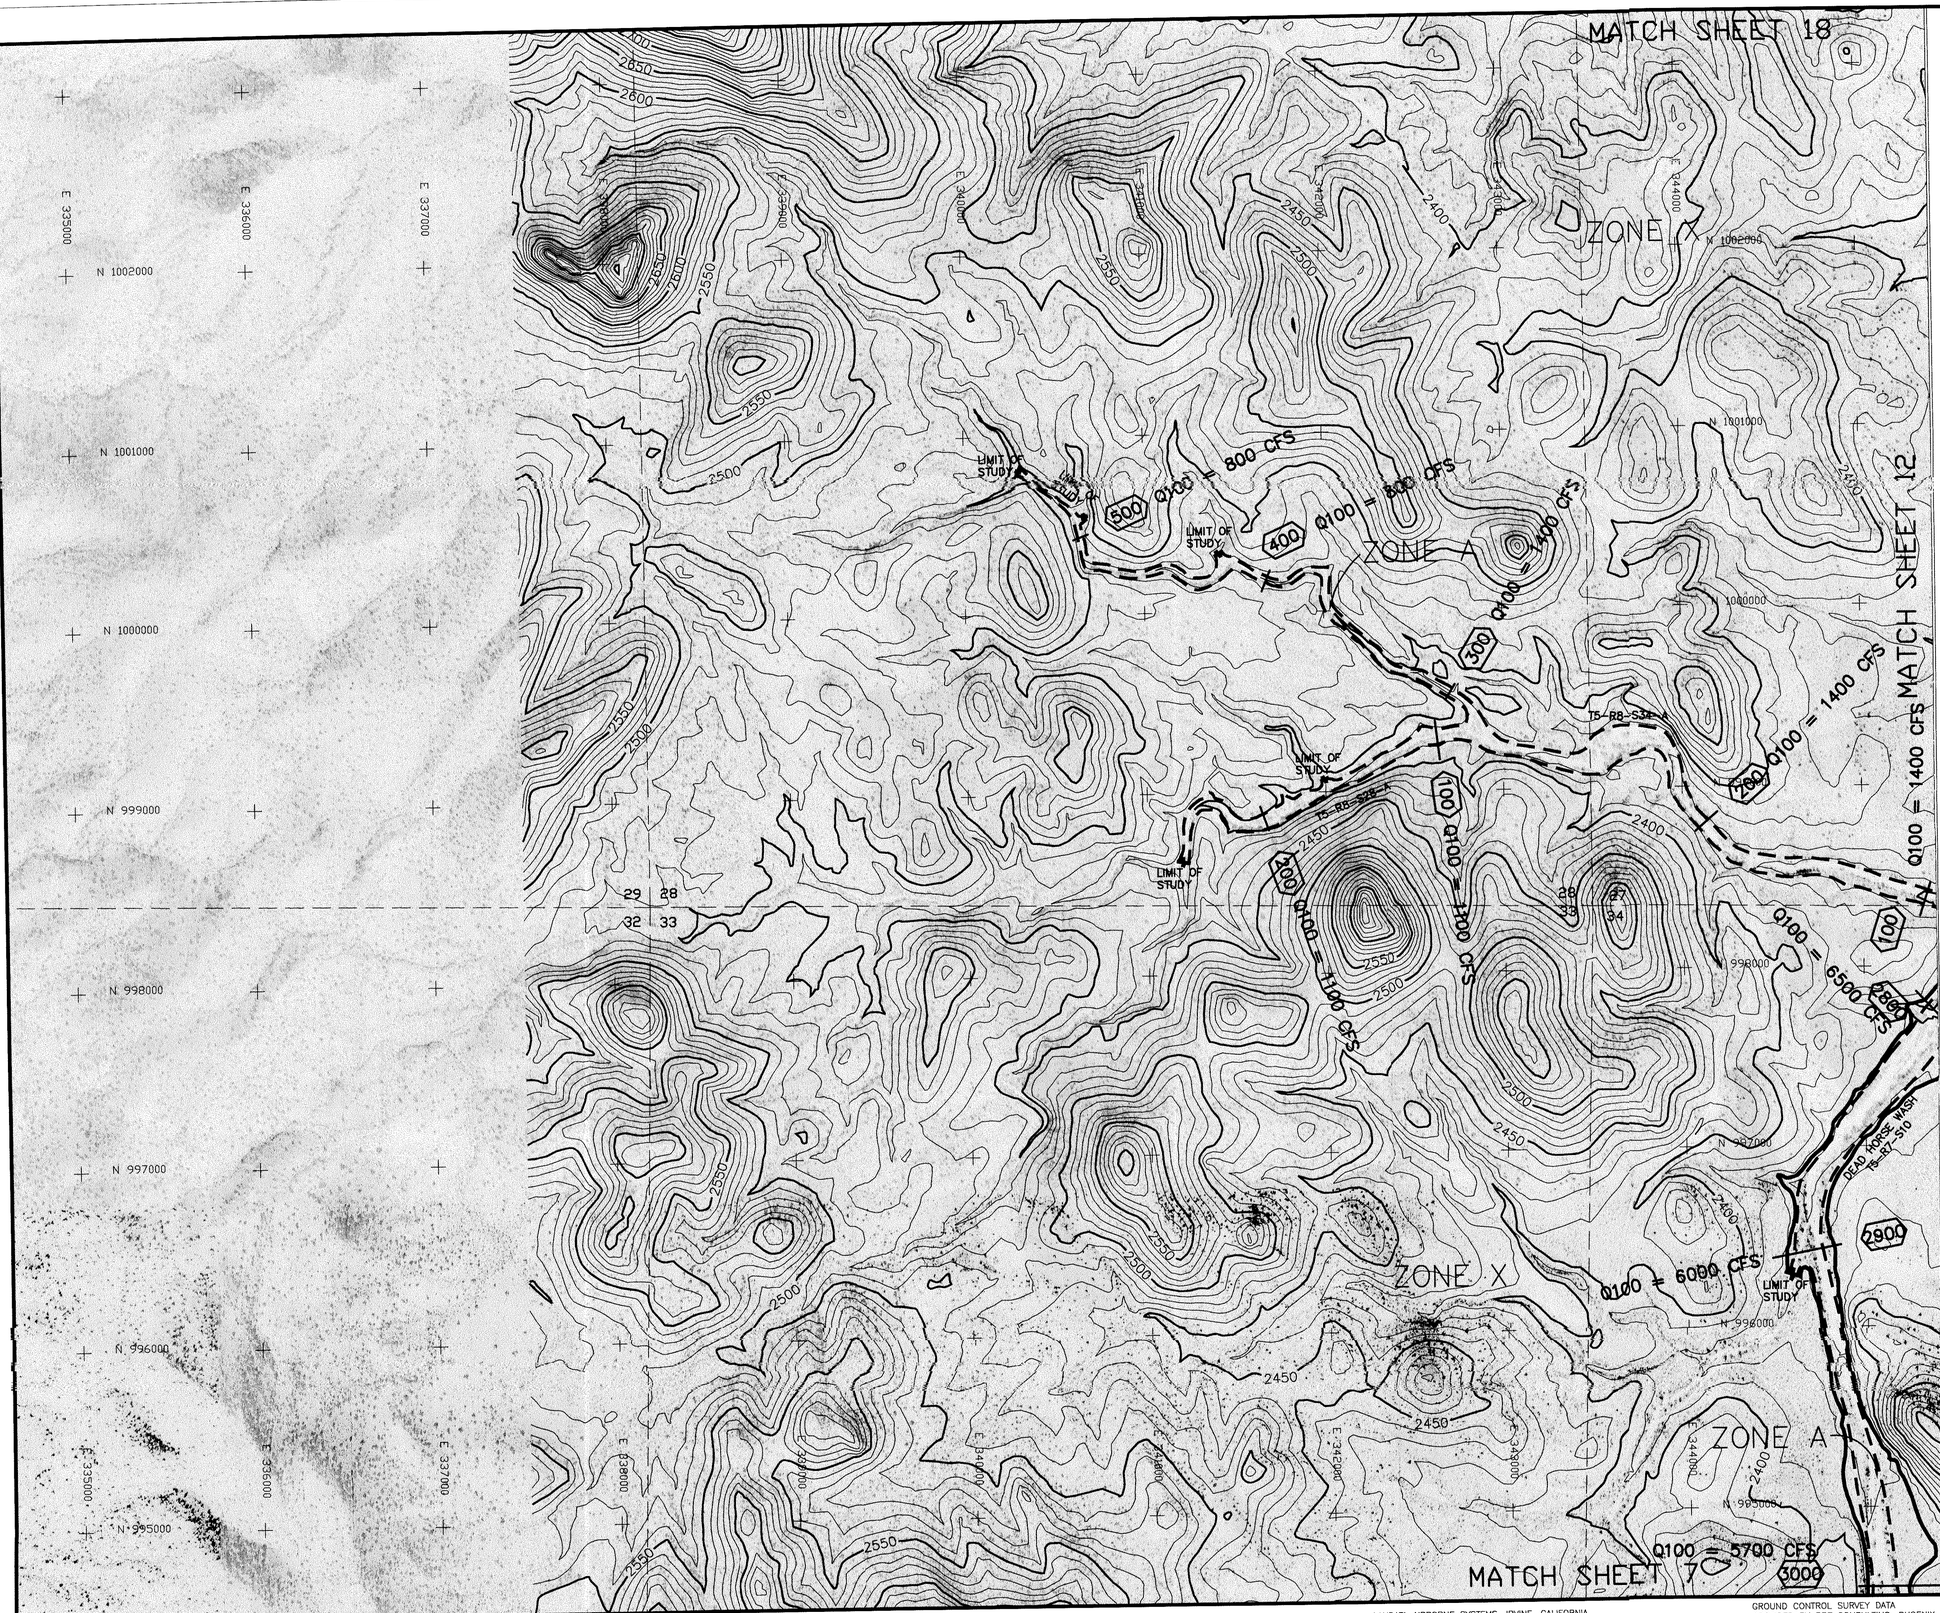

LEGEND

- 100-YR FLOODPLAIN BOUNDARY
- 100-YR ADMINISTRATIVE FLOODWAY
- 100-YR FLOODPLAIN BOUNDARY (EXISTING OR CONCURRENT STUDY) (Shown as white)
- 100-YR ADMINISTRATIVE FLOODWAY (EXISTING OR CONCURRENT STUDY) (Shown as white & gray)
- CROSS SECTION (200)
- ZONE DESIGNATIONS: ZONE A
- CORPORATE LIMITS: Corporate Limits
- COUNTY BOUNDARY: County Boundary
- SECTION BOUNDARY: 12 | 7 / 13 | 18
- ELEVATION REFERENCE MARK: AJ3594

NOTES

NOTE: ALL ELEVATIONS ARE BASED ON NORTH AMERICAN GEODETIC VERTICAL DATUM OF 1988.

NOTE: ALL NORTHING AND EASTING MARKS ARE IN NAD83 STATE PLANE COORDINATE SYSTEM

ELEVATION REFERENCE MARKS

GEODETIC DENSIFICATION CADASTRAL SURVEY (GDACS) CONTROL STATIONS

NGS PID	Station Designation	NAD 83 Northing (feet)	NAD 83 Easting (feet)	NAVD 88 Elevation (feet)
AJ3601	4IO4	996226.696	363836.457	2327.224

(Not Shown, Outside Boundary of Sheet)

SHEET INDEX MAP

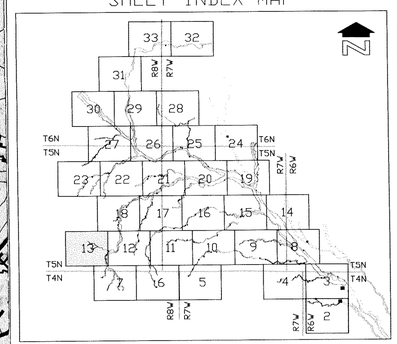

400' 0' 400' 800'

SCALE: 1"= 400 FEET

CONTOUR INTERVAL = 10 FEET

FLOOD CONTROL DISTRICT OF MARICOPA COUNTY

UPPER JACKRABBIT WASH AND TRIBUTARIES

APPROXIMATE ZONE A FLOODPLAIN DELINEATION STUDY OF JACKRABBIT WASH, FCD 2000C019

WATERSHED "00"

DECEMBER 2003

Registered Professional Engineer Seal — JACK K. MOODY — 22208 — ARIZONA, U.S.A.

JE FULLER HYDROLOGY & GEOMORPHOLOGY, INC. — TEMPE, ARIZONA – 480-752-2124

IN ASSOCIATION WITH

WOOD/PATEL ASSOCIATES — Civil Engineers, Hydrologists, Land Surveyors — (602) 335-8500

ARGUS CONSULTING — A CIVIL ENGINEERING COMPANY, L.L.C. — Scottsdale, Arizona

WP# 001218

THIS MAP WAS PREPARED BY PHOTOGRAMMETRIC METHODS TO NATIONAL MAP ACCURACY STANDARDS FOR 1"= 500' HORIZONTAL SCALE AND 10' CONTOUR INTERVALS.

LANDATA AIRBORNE SYSTEMS, IRVINE, CALIFORNIA
FLIGHT DATES: DECEMBER, 2000

GROUND CONTROL SURVEY DATA
PROVIDED BY RBF CONSULTING, PHOENIX, ARIZONA

MATCH SHEET 19

MATCH SHEET 15

MATCH SHEET 9

MATCH SHEET 8

LIMIT OF STUDY

LIMIT OF STUDY

LIMIT OF STUDY

Q100 = 21900 CFS

Q100 = 21900 CFS

Q100 = 21900 CFS

Q100 = 21900 CFS

Q100 = 21900 CFS

1600

1500

1400

1300

UNNAMED WASH T4-R6-S4

ZONE A

ZONE X

ZONE X

ZONE X

CONCURRENT STUDY
FCD2000C019
J.E. FULLER

CONCURRENT STUDY
FCD2000C019
J.E. FULLER

1900

1890

1880

1870

1860

N 1011000

N 1010000

N 1009000

N 1008000

N 1007000

N 1006000

N 1005000

N 1004000

E 397200

E 394600

E 392000

E 389400

E 386800

E 391000

E 393600

E 396200

E 398800

E 401400

E 404000

13 18

24 19

18 17

19 20

LEGEND

100-YR FLOODPLAIN BOUNDARY	———
100-YR ADMINISTRATIVE FLOODWAY	— — — —
100-YR FLOODPLAIN BOUNDARY (EXISTING OR CONCURRENT STUDY)	(Shown as white)
100-YR ADMINISTRATIVE FLOODWAY (EXISTING OR CONCURRENT STUDY)	(Shown as white & gray)
CROSS SECTION	(200) ———
ZONE DESIGNATIONS	ZONE A
CORPORATE LIMITS	Corporate Limits
COUNTY BOUNDARY	County Boundary
SECTION BOUNDARY	12 | 7 / 13 | 18
ELEVATION REFERENCE MARK	⊕ AJ3594

NOTES

NOTE: ALL ELEVATIONS ARE BASED ON NORTH AMERICAN GEODETIC VERTICAL DATUM OF 1988.

NOTE: ALL NORTHING AND EASTING MARKS ARE IN NAD83 STATE PLANE COORDINATE SYSTEM

ELEVATION REFERENCE MARKS

GEODETIC DENSIFICATION CADASTRAL SURVEY
(GDACS)
CONTROL STATIONS

NGS PID	Station Designation	NAD 83 Northing (feet)	NAD 83 Easting (feet)	NAVD 88 Elevation (feet)
AJ3599	4IM2	992315.696 (Not Shown, Outside Boundary of Sheet)	389092.070	1820.600

SHEET INDEX MAP

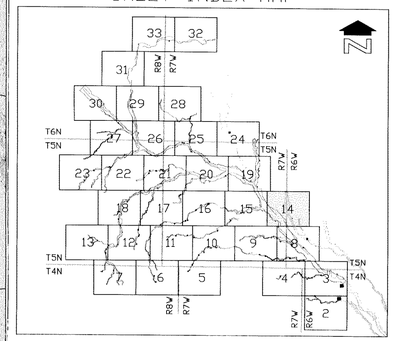

N

400' 0' 400' 800'

SCALE: 1"= 400 FEET

CONTOUR INTERVAL = 10 FEET

FLOOD CONTROL DISTRICT
OF MARICOPA COUNTY

UPPER JACKRABBIT WASH AND TRIBUTARIES

APPROXIMATE ZONE A FLOODPLAIN DELINEATION
STUDY OF JACKRABBIT WASH, FCD 2000C019
WATERSHED "00"
DECEMBER 2003

Registered Professional Engineer (Civil)
Certificate No. 22208
JACK K. MOODY
Date Signed 12-31-03
ARIZONA, U.S.A.

JE FULLER HYDROLOGY & GEOMORPHOLOGY, INC.
TEMPE, ARIZONA - 480-752-2124

IN ASSOCIATION WITH -

WOOD/PATEL ASSOCIATES
Civil Engineers
Hydrologists
Land Surveyors
(602) 335-8500

ARGUS CONSULTING
A CIVIL ENGINEERING COMPANY, L.L.C.
Scottsdale, Arizona 480-596-1111

WP# 001218

SHEET 14 OF 33

THIS MAP WAS PREPARED BY PHOTOGRAMMETRIC METHODS TO NATIONAL MAP ACCURACY STANDARDS FOR 1"= 500' HORIZONTAL SCALE AND 10' CONTOUR INTERVALS.

LANDATA AIRBORNE SYSTEMS, IRVINE, CALIFORNIA
FLIGHT DATES: DECEMBER, 2000

GROUND CONTROL SURVEY DATA
PROVIDED BY RBF CONSULTING, PHOENIX, ARIZONA

LEGEND

- 100-YR FLOODPLAIN BOUNDARY
- 100-YR ADMINISTRATIVE FLOODWAY
- 100-YR FLOODPLAIN BOUNDARY (EXISTING OR CONCURRENT STUDY) (Shown as white)
- 100-YR ADMINISTRATIVE FLOODWAY (EXISTING OR CONCURRENT STUDY) (Shown as white & gray)
- CROSS SECTION 200
- ZONE DESIGNATIONS ZONE A
- CORPORATE LIMITS Corporate Limits
- COUNTY BOUNDARY County Boundary
- SECTION BOUNDARY 12 | 7 / 13 | 18
- ELEVATION REFERENCE MARK AJ3594

NOTES

NOTE: ALL ELEVATIONS ARE BASED ON NORTH AMERICAN GEODETIC VERTICAL DATUM OF 1988.

NOTE: ALL NORTHING AND EASTING MARKS ARE IN NAD83 STATE PLANE COORDINATE SYSTEM

ELEVATION REFERENCE MARKS

GEODETIC DENSIFICATION CADASTRAL SURVEY (GDACS) CONTROL STATIONS

NGS PID	Station Designation	NAD 83 Northing (feet)	NAD 83 Easting (feet)	NAVD 88 Elevation (feet)
AJ3607	4JN4 (Not Shown, Outside Boundary of Sheet)	1014118.845	374837.064	2041.808

SHEET INDEX MAP

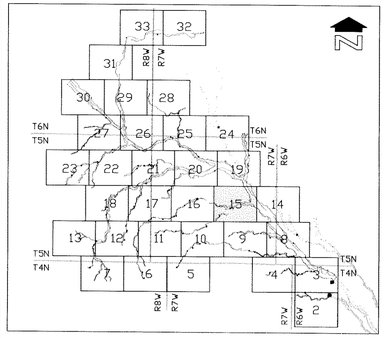

400' 0' 400' 800'

SCALE: 1"= 400 FEET

CONTOUR INTERVAL = 10 FEET

FLOOD CONTROL DISTRICT OF MARICOPA COUNTY

UPPER JACKRABBIT WASH AND TRIBUTARIES

APPROXIMATE ZONE A FLOODPLAIN DELINEATION STUDY OF JACKRABBIT WASH, FCD 2000C019

WATERSHED "00"

DECEMBER 2003

Registered Professional Engineer (Civil) CERTIFICATE NO. 22208 JACK K. MOODY Date Signed 11-7-03 ARIZONA, U.S.A.

JE FULLER HYDROLOGY & GEOMORPHOLOGY, INC.
TEMPE, ARIZONA - 480-752-2124

IN ASSOCIATION WITH

WOOD/PATEL ASSOCIATES
Civil Engineers Hydrologists Land Surveyors
(602) 335-8500

ARGUS CONSULTING
A CIVIL ENGINEERING COMPANY, L.L.C.
Scottsdale, Arizona 480.596.1111

WP# 001218

THIS MAP WAS PREPARED BY PHOTOGRAMMETRIC METHODS TO NATIONAL MAP ACCURACY STANDARDS FOR 1"= 500' HORIZONTAL SCALE AND 10' CONTOUR INTERVALS.

LANDATA AIRBORNE SYSTEMS, IRVINE, CALIFORNIA
FLIGHT DATES: DECEMBER, 2000

GROUND CONTROL SURVEY DATA PROVIDED BY RBF CONSULTING, PHOENIX, ARIZONA

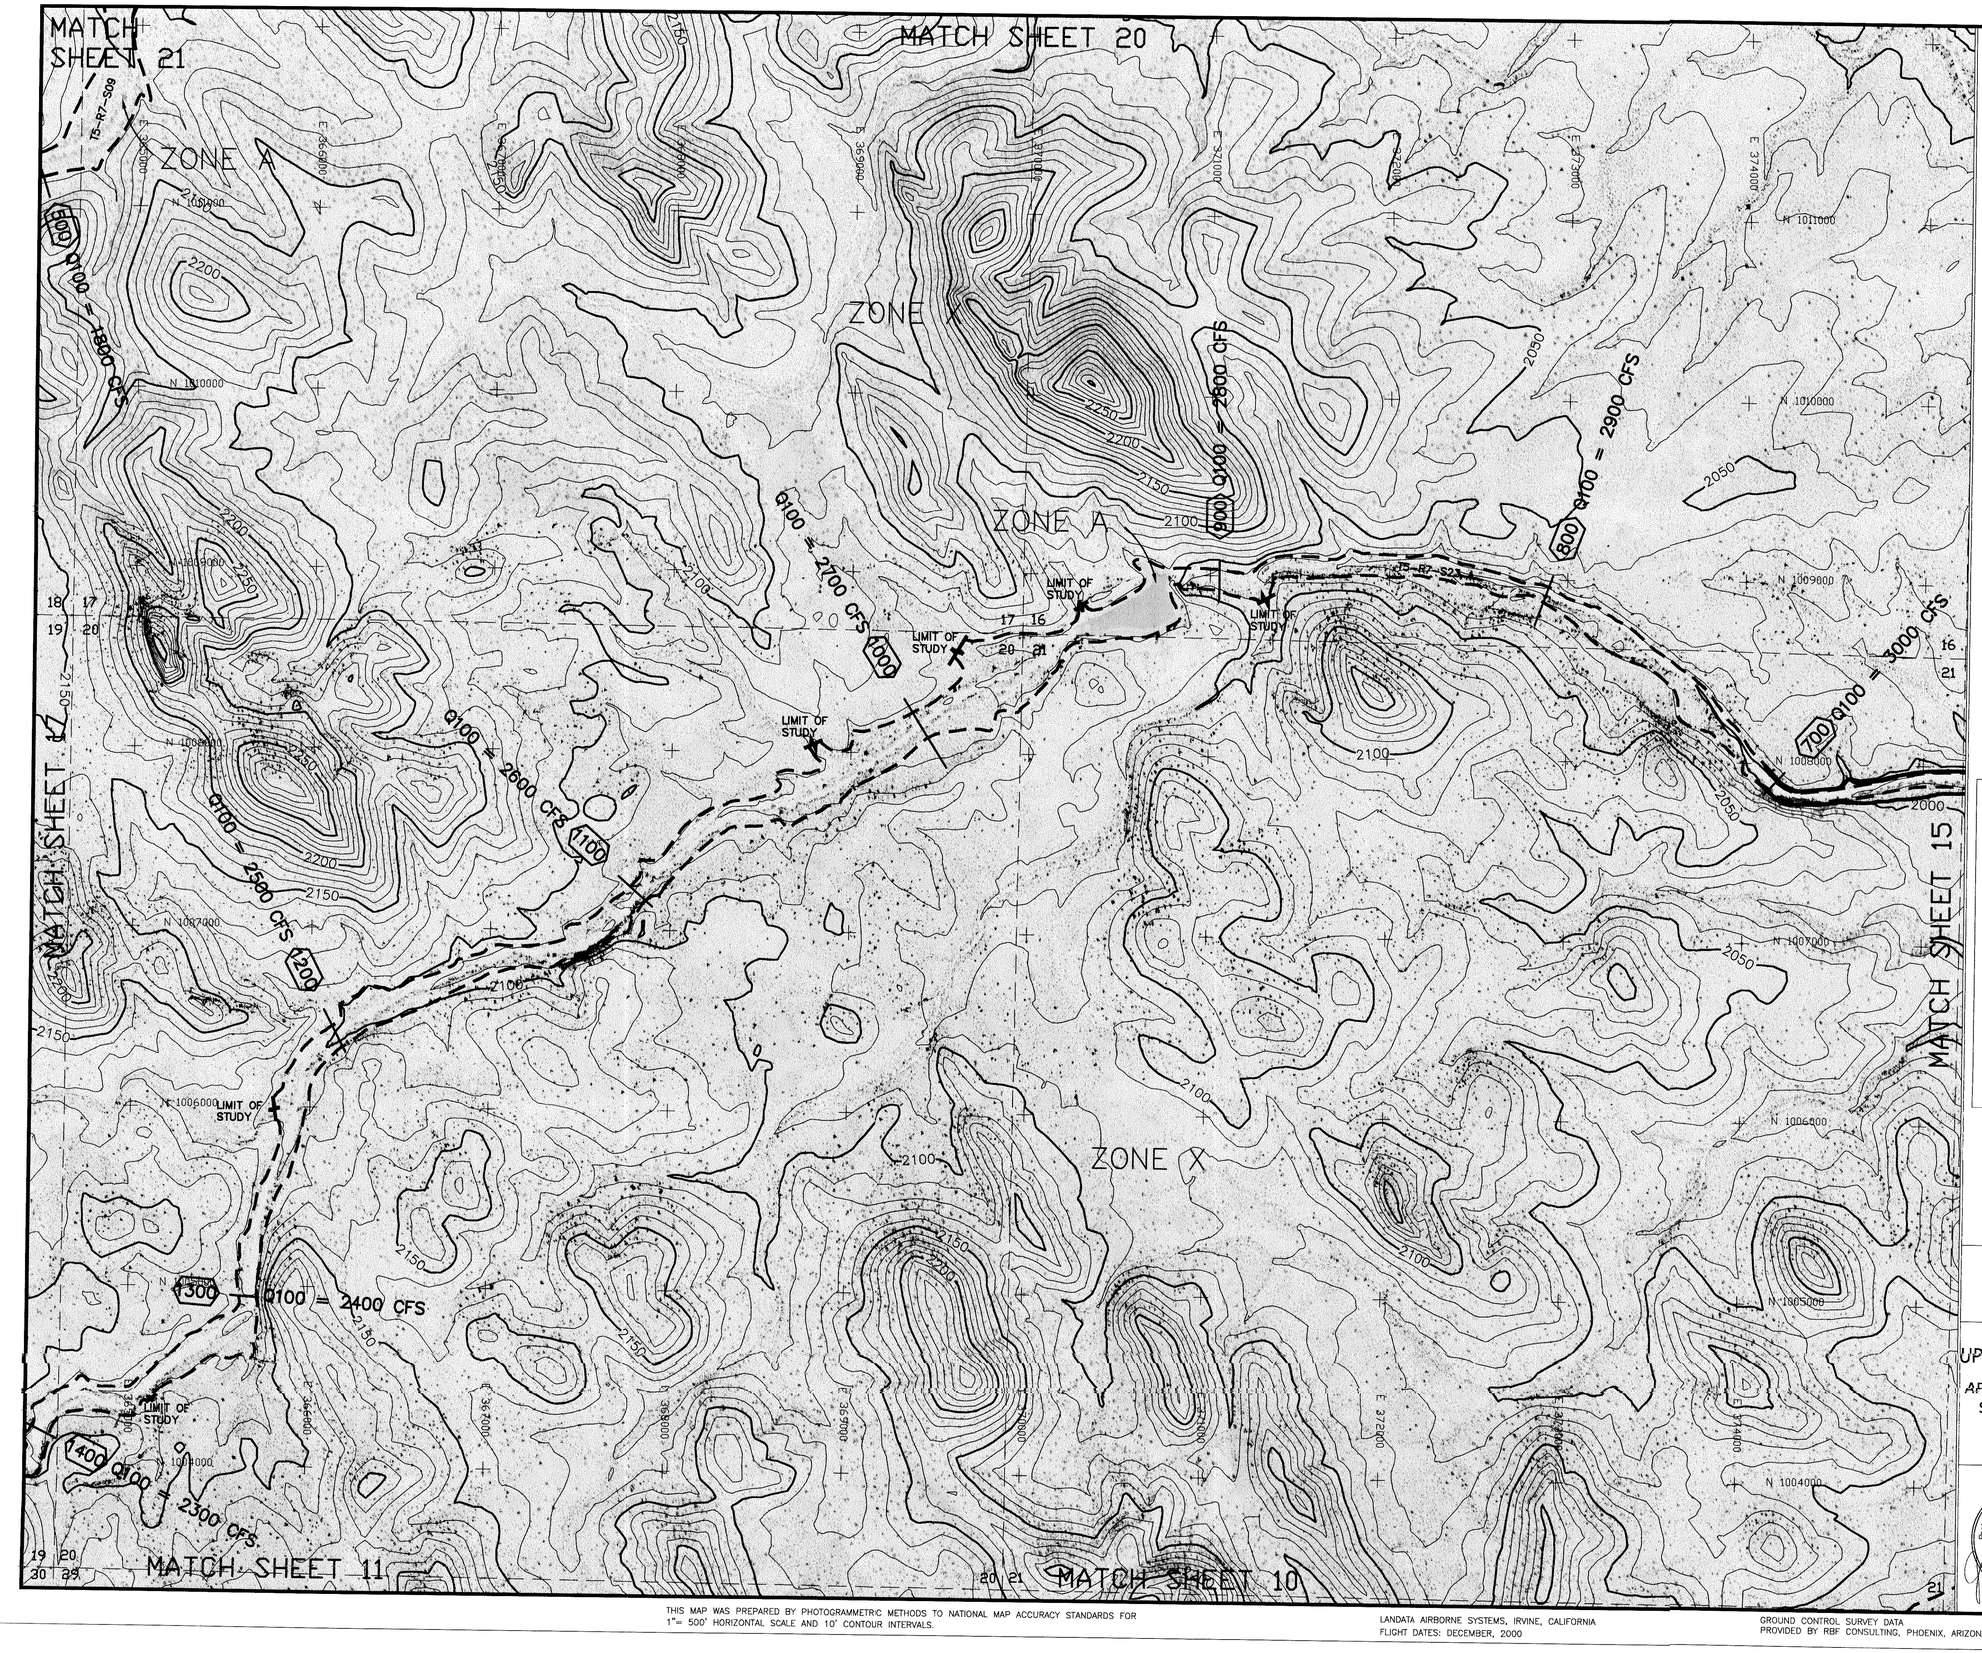

LEGEND

- 100-YR FLOODPLAIN BOUNDARY
- 100-YR ADMINISTRATIVE FLOODWAY
- 100-YR FLOODPLAIN BOUNDARY (EXISTING OR CONCURRENT STUDY) (Shown as white)
- 100-YR ADMINISTRATIVE FLOODWAY (EXISTING OR CONCURRENT STUDY) (Shown as white & gray)
- CROSS SECTION (200)
- ZONE DESIGNATIONS: ZONE A
- CORPORATE LIMITS: Corporate Limits
- COUNTY BOUNDARY: County Boundary
- SECTION BOUNDARY: 12 | 7 / 13 | 18
- ELEVATION REFERENCE MARK: AJ3594

NOTES

NOTE: ALL ELEVATIONS ARE BASED ON NORTH AMERICAN GEODETIC VERTICAL DATUM OF 1988.

NOTE: ALL NORTHING AND EASTING MARKS ARE IN NAD83 STATE PLANE COORDINATE SYSTEM

ELEVATION REFERENCE MARKS

GEODETIC DENSIFICATION CADASTRAL SURVEY (GDACS) CONTROL STATIONS

NGS PID	Station Designation	NAD 83 Northing (feet)	NAD 83 Easting (feet)	NAVD 88 Elevation (feet)
AJ3607	4JN4	1014118.845 (Not Shown, Outside Boundary of Sheet)	374837.064	2041.808

SHEET INDEX MAP

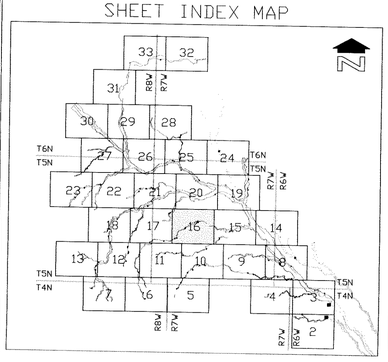

400' 0' 400' 800'

SCALE: 1"= 400 FEET

CONTOUR INTERVAL = 10 FEET

FLOOD CONTROL DISTRICT OF MARICOPA COUNTY

UPPER JACKRABBIT WASH AND TRIBUTARIES

APPROXIMATE ZONE A FLOODPLAIN DELINEATION

STUDY OF JACKRABBIT WASH, FCD 2000C019

WATERSHED "00"

DECEMBER 2003

Registered Professional Engineer, Certificate No. 22208, JACK K. MOODY, Date Signed, ARIZONA, U.S.A.

JE FULLER HYDROLOGY & GEOMORPHOLOGY, INC.
TEMPE, ARIZONA – 480-752-2124

IN ASSOCIATION WITH

WOOD/PATEL ASSOCIATES
Civil Engineers
Hydrologists
Land Surveyors
(602) 335-8600

ARGUS CONSULTING
A CIVIL ENGINEERING COMPANY, L.L.C.
Scottsdale, Arizona 480-348-1141

WP# 001218

SHEET 16 OF 33

THIS MAP WAS PREPARED BY PHOTOGRAMMETRIC METHODS TO NATIONAL MAP ACCURACY STANDARDS FOR 1"= 500' HORIZONTAL SCALE AND 10' CONTOUR INTERVALS.

LANDATA AIRBORNE SYSTEMS, IRVINE, CALIFORNIA
FLIGHT DATES: DECEMBER, 2000

GROUND CONTROL SURVEY DATA PROVIDED BY RBF CONSULTING, PHOENIX, ARIZONA

LEGEND

- 100-YR FLOODPLAIN BOUNDARY
- 100-YR ADMINISTRATIVE FLOODWAY
- 100-YR FLOODPLAIN BOUNDARY (EXISTING OR CONCURRENT STUDY) (Shown as white)
- 100-YR ADMINISTRATIVE FLOODWAY (EXISTING OR CONCURRENT STUDY) (Shown as white & gray)
- CROSS SECTION (200)
- ZONE DESIGNATIONS: ZONE A
- CORPORATE LIMITS: Corporate Limits
- COUNTY BOUNDARY: County Boundary
- SECTION BOUNDARY: 12 | 7 / 13 | 18
- ELEVATION REFERENCE MARK: AJ3594

NOTES

NOTE: ALL ELEVATIONS ARE BASED ON NORTH AMERICAN GEODETIC VERTICAL DATUM OF 1988.

NOTE: ALL NORTHING AND EASTING MARKS ARE IN NAD83 STATE PLANE COORDINATE SYSTEM

ELEVATION REFERENCE MARKS

GEODETIC DENSIFICATION CADASTRAL SURVEY (GDACS) CONTROL STATIONS

NGS PID	Station Designation	NAD 83 Northing (feet)	NAD 83 Easting (feet)	NAVD 88 Elevation (feet)
AJ3608	4JP3	1014540.663	347552.982	2346.093

(Not Shown, Outside Boundary of Sheet)

SHEET INDEX MAP

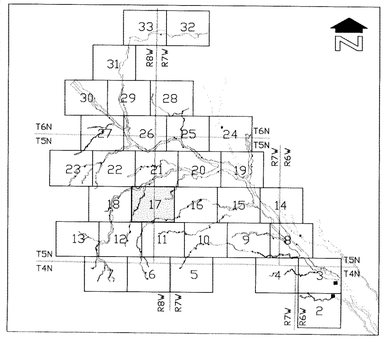

400' 0' 400' 800'

SCALE: 1"= 400 FEET

CONTOUR INTERVAL = 10 FEET

FLOOD CONTROL DISTRICT OF MARICOPA COUNTY

UPPER JACKRABBIT WASH AND TRIBUTARIES

APPROXIMATE ZONE A FLOODPLAIN DELINEATION

STUDY OF JACKRABBIT WASH, FCD 2000C019

WATERSHED "00"

DECEMBER 2003

Registered Professional Engineer Cert. No. 22208 JACK K. MOODY Date Signed 12-31-03 ARIZONA, U.S.A.

JE FULLER HYDROLOGY & GEOMORPHOLOGY, INC.
TEMPE, ARIZONA – 480-752-2124
IN ASSOCIATION WITH
WOOD/PATEL ASSOCIATES
Civil Engineers
Hydrologists
Land Surveyors
(602) 335-8500
ARGUS CONSULTING
A CIVIL ENGINEERING COMPANY, L.L.C.
Scottsdale, Arizona 480.556.1211

WP# 001218

THIS MAP WAS PREPARED BY PHOTOGRAMMETRIC METHODS TO NATIONAL MAP ACCURACY STANDARDS FOR 1"= 500' HORIZONTAL SCALE AND 10' CONTOUR INTERVALS.

LANDATA AIRBORNE SYSTEMS, IRVINE, CALIFORNIA
FLIGHT DATES: DECEMBER, 2000

GROUND CONTROL SURVEY DATA
PROVIDED BY RBF CONSULTING, PHOENIX, ARIZONA

MATCH SHEET 23

MATCH SHEET 22

ZONE A

ZONE X

ZONE A

ZONE X

ZONE A

MATCH SHEET 13

MATCH SHEET 12

MATCH SHEET 17

LIMIT OF STUDY

LIMIT OF STUDY

LIMIT OF STUDY

DEAD HORSE WASH T5-R7-S10

T5-R6-S22

T5-R6-S15

600 Q100 = 600 CFS

1300 Q100 = 1300 CFS

1800 Q100 = 7600 CFS

2000 Q100 = 7600 CFS

2100 Q100 = 7600 CFS

2200 Q100 = 7600 CFS

Q100 = 7600 CFS

Q100 = 1500 CFS

LEGEND

100-YR FLOODPLAIN BOUNDARY	
100-YR ADMINISTRATIVE FLOODWAY	
100-YR FLOODPLAIN BOUNDARY (EXISTING OR CONCURRENT STUDY)	(Shown as white)
100-YR ADMINISTRATIVE FLOODWAY (EXISTING OR CONCURRENT STUDY)	(Shown as white & gray)
CROSS SECTION	200
ZONE DESIGNATIONS	ZONE A
CORPORATE LIMITS	Corporate Limits
COUNTY BOUNDARY	County Boundary
SECTION BOUNDARY	12 | 7 / 13 | 18
ELEVATION REFERENCE MARK	AJ3594

NOTES

NOTE: ALL ELEVATIONS ARE BASED ON NORTH AMERICAN GEODETIC VERTICAL DATUM OF 1988.

NOTE: ALL NORTHING AND EASTING MARKS ARE IN NAD83 STATE PLANE COORDINATE SYSTEM

ELEVATION REFERENCE MARKS

GEODETIC DENSIFICATION CADASTRAL SURVEY (GDACS) CONTROL STATIONS

NGS PID	Station Designation	NAD 83 Northing (feet)	NAD 83 Easting (feet)	NAVD 88 Elevation (feet)
AJ3608	4JP3	1014540.663	347552.982	2346.093

(Not Shown, Outside Boundary of Sheet)

SHEET INDEX MAP

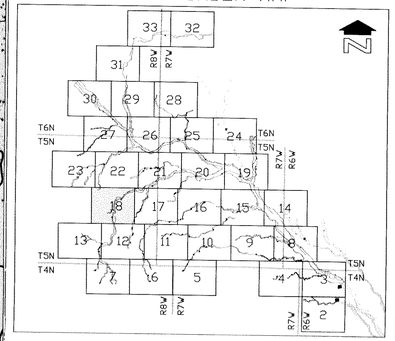

400' 0' 400' 800'

SCALE: 1"= 400 FEET

CONTOUR INTERVAL = 10 FEET

FLOOD CONTROL DISTRICT OF MARICOPA COUNTY

UPPER JACKRABBIT WASH AND TRIBUTARIES

APPROXIMATE ZONE A FLOODPLAIN DELINEATION STUDY OF JACKRABBIT WASH, FCD 2000C019

WATERSHED "00"

DECEMBER 2003

Registered Professional Engineer (Civil) 22208 JACK K. MOODY Date Signed ARIZONA, U.S.A.

JE FULLER HYDROLOGY & GEOMORPHOLOGY, INC. TEMPE, ARIZONA - 480-752-2124

IN ASSOCIATION WITH

WOOD/PATEL ASSOCIATES Civil Engineers Hydrologists (602) 335-8500

ARGUS CONSULTING A CIVIL ENGINEERING COMPANY, L.L.C.

WP# 001218

THIS MAP WAS PREPARED BY PHOTOGRAMMETRIC METHODS TO NATIONAL MAP ACCURACY STANDARDS FOR 1"= 500' HORIZONTAL SCALE AND 10' CONTOUR INTERVALS.

LANDATA AIRBORNE SYSTEMS, IRVINE, CALIFORNIA
FLIGHT DATES: DECEMBER, 2000

GROUND CONTROL SURVEY DATA
PROVIDED BY RBF CONSULTING, PHOENIX, ARIZONA

MATCH SHEET 24

MATCH SHEET 20

MATCH SHEET 15

MATCH SHEET 14

ZONE X

ZONE A

ZONE X

ZONE X

LIMIT OF STUDY

LIMIT OF STUDY

LIMIT OF STUDY

LIMIT OF STUDY

LIMIT OF STUDY

JOINS CONCURRENT STUDY FCD2000C019 J.E. FULLER

JACKRABBIT WASH T4-R6-S4

JACKRABBIT WASH T4-R6-S4

T5-R7-S11

Q100 = 17600 CFS

Q100 = 18200 CFS

Q100 = 18500 CFS

Q100 = 21100 CFS

Q100 = 21100 CFS

Q100 = 5100 CFS

Q100 = 4900 CFS

Q100 = 4600 CFS

Q100 = 4200 CFS

LEGEND

100-YR FLOODPLAIN BOUNDARY	
100-YR ADMINISTRATIVE FLOODWAY	
100-YR FLOODPLAIN BOUNDARY (EXISTING OR CONCURRENT STUDY)	(Shown as white)
100-YR ADMINISTRATIVE FLOODWAY (EXISTING OR CONCURRENT STUDY)	(Shown as white & gray)
CROSS SECTION	200
ZONE DESIGNATIONS	ZONE A
CORPORATE LIMITS	Corporate Limits
COUNTY BOUNDARY	County Boundary
SECTION BOUNDARY	12 | 7 / 13 | 18
ELEVATION REFERENCE MARK	AJ3594

NOTES

NOTE: ALL ELEVATIONS ARE BASED ON NORTH AMERICAN GEODETIC VERTICAL DATUM OF 1988.

NOTE: ALL NORTHING AND EASTING MARKS ARE IN NAD83 STATE PLANE COORDINATE SYSTEM

ELEVATION REFERENCE MARKS

GEODETIC DENSIFICATION CADASTRAL SURVEY (GDACS) CONTROL STATIONS

NGS PID	Station Designation	NAD 83 Northing (feet)	NAD 83 Easting (feet)	NAVD 88 Elevation (feet)
AJ3607	4JN4	1014118.845 (Not Shown, Outside Boundary of Sheet)	374837.064	2041.808

SHEET INDEX MAP

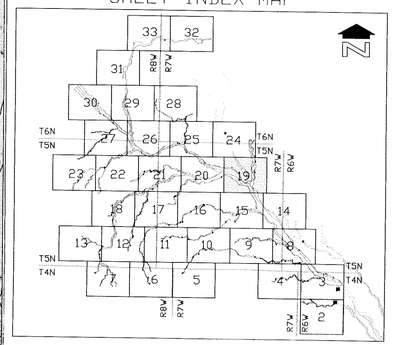

400' 0' 400' 800'

SCALE: 1"= 400 FEET

CONTOUR INTERVAL = 10 FEET

FLOOD CONTROL DISTRICT OF MARICOPA COUNTY

UPPER JACKRABBIT WASH AND TRIBUTARIES

APPROXIMATE ZONE A FLOODPLAIN DELINEATION STUDY OF JACKRABBIT WASH, FCD 2000C019

WATERSHED "00"

DECEMBER 2003

Professional Engineer Civil — 22208 JACK K. WOODY — Date signed 12-23 — ARIZONA, U.S.A.

JE FULLER HYDROLOGY & GEOMORPHOLOGY, INC.
TEMPE, ARIZONA - 480-752-2124

IN ASSOCIATION WITH

WOOD/PATEL ASSOCIATES
Civil Engineers
Hydrologists
Land Surveyors
(602) 335-8500

ARGUS CONSULTING
A CIVIL ENGINEERING COMPANY, L.L.C.
Scottsdale, Arizona 480-998-3533

WP# 001218

SHEET 19 OF 33

THIS MAP WAS PREPARED BY PHOTOGRAMMETRIC METHODS TO NATIONAL MAP ACCURACY STANDARDS FOR 1"= 500' HORIZONTAL SCALE AND 10' CONTOIR INTERVALS.

LANDATA AIRBORNE SYSTEMS, IRVINE, CALIFORNIA
FLIGHT DATES: DECEMBER, 2000

GROUND CONTROL SURVEY DATA PROVIDED BY RBF CONSULTING, PHOENIX, ARIZONA

MATCH SHEET 25

MATCH SHEET 24

MATCH SHEET 21

MATCH SHEET 19

MATCH SHEET 16

MATCH SHEET 15

ZONE X

ZONE A

ZONE X

ZONE A

ZONE X

ZONE X

LIMIT OF STUDY

LIMIT OF STUDY

LIMIT OF STUDY

LIMIT OF STUDY

LIMIT OF STUDY

LIMIT OF STUDY

Q100 = 15000 CFS

2700 Q100 = 15500 CFS

2600 Q100 = 16000 CFS

2500 Q100 = 16500 CFS

2400 Q100 = 17000 CFS

Q100 = 7800 CFS

Q100 = 7800 CFS

Q100 = 7800 CFS

Q100 = 7900 CFS

Q100 = 7900 CFS

Q100 = 2100 CFS

Q100 = 2200 CFS

Q100 = 2800 CFS

JACKRABBIT WASH
T4-R6-S4

DEAD HORSE WASH
T5-R7-S10

DEAD HORSE WASH
T5-R7-S10

T5-R7-S09

AJ3607

LEGEND

- 100-YR FLOODPLAIN BOUNDARY
- 100-YR ADMINISTRATIVE FLOODWAY
- 100-YR FLOODPLAIN BOUNDARY (EXISTING OR CONCURRENT STUDY) (Shown as white)
- 100-YR ADMINISTRATIVE FLOODWAY (EXISTING OR CONCURRENT STUDY) (Shown as white & gray)
- CROSS SECTION (200)
- ZONE DESIGNATIONS: ZONE A
- CORPORATE LIMITS: Corporate Limits
- COUNTY BOUNDARY: County Boundary
- SECTION BOUNDARY: 12 | 7 / 13 | 18
- ELEVATION REFERENCE MARK: AJ3594

NOTES

NOTE: ALL ELEVATIONS ARE BASED ON NORTH AMERICAN GEODETIC VERTICAL DATUM OF 1988.

NOTE: ALL NORTHING AND EASTING MARKS ARE IN NAD83 STATE PLANE COORDINATE SYSTEM

ELEVATION REFERENCE MARKS

GEODETIC DENSIFICATION CADASTRAL SURVEY (GDACS) CONTROL STATIONS

NGS PID	Station Designation	NAD 83 Northing (feet)	NAD 83 Easting (feet)	NAVD 88 Elevation (feet)
AJ3607	4JN4	1014118.845	374837.064	2041.808

SHEET INDEX MAP

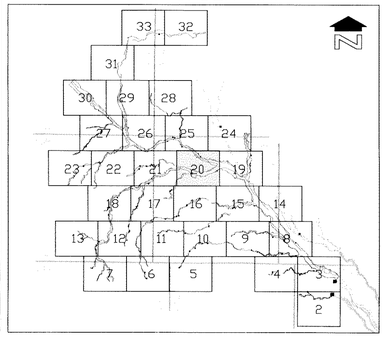

400' 0' 400' 800'

SCALE: 1"= 400 FEET

CONTOUR INTERVAL = 10 FEET

FLOOD CONTROL DISTRICT OF MARICOPA COUNTY

UPPER JACKRABBIT WASH AND TRIBUTARIES

APPROXIMATE ZONE A FLOODPLAIN DELINEATION STUDY OF JACKRABBIT WASH, FCD 2000C019

WATERSHED "00"

DECEMBER 2003

Registered Professional Engineer, Civil
22208
JACK K. MOODY
Date Signed 12-3-03
ARIZONA, U.S.A.

JE FULLER HYDROLOGY & GEOMORPHOLOGY, INC.
TEMPE, ARIZONA - 480-752-2124

IN ASSOCIATION WITH

WOOD/PATEL ASSOCIATES
Civil Engineers
Hydrologists
Land Surveyors
(602) 335-8500

ARGUS CONSULTING
A CIVIL ENGINEERING COMPANY, L.L.C.
Scottsdale, Arizona 480-596-1111

WP# 001218

SHEET 20 OF 33

THIS MAP WAS PREPARED BY PHOTOGRAMMETRIC METHODS TO NATIONAL MAP ACCURACY STANDARDS FOR 1"= 500' HORIZONTAL SCALE AND 10' CONTOUR INTERVALS.

LANDATA AIRBORNE SYSTEMS, IRVINE, CALIFORNIA
FLIGHT DATES: DECEMBER 2000

GROUND CONTROL SURVEY DATA
PROVIDED BY RBF CONSULTING, PHOENIX, ARIZONA

LEGEND

- 100-YR FLOODPLAIN BOUNDARY
- 100-YR ADMINISTRATIVE FLOODWAY
- 100-YR FLOODPLAIN BOUNDARY (EXISTING OR CONCURRENT STUDY) (Shown as white)
- 100-YR ADMINISTRATIVE FLOODWAY (EXISTING OR CONCURRENT STUDY) (Shown as white & gray)
- CROSS SECTION (200)
- ZONE DESIGNATIONS: ZONE A
- CORPORATE LIMITS: Corporate Limits
- COUNTY BOUNDARY: County Boundary
- SECTION BOUNDARY: 12 | 7 / 13 | 18
- ELEVATION REFERENCE MARK: AJ3594

NOTES

NOTE: ALL ELEVATIONS ARE BASED ON NORTH AMERICAN GEODETIC VERTICAL DATUM OF 1988.

NOTE: ALL NORTHING AND EASTING MARKS ARE IN NAD83 STATE PLANE COORDINATE SYSTEM

ELEVATION REFERENCE MARKS

GEODETIC DENSIFICATION CADASTRAL SURVEY (GDACS) CONTROL STATIONS

NGS PID	Station Designation	NAD 83 Northing (foot)	NAD 83 Easting (feet)	NAVD 88 Elevation (feet)
AJ3608	4JP3	1014540.663	347552.982	2346.093

(Not Shown, Outside Boundary of Sheet)

SHEET INDEX MAP

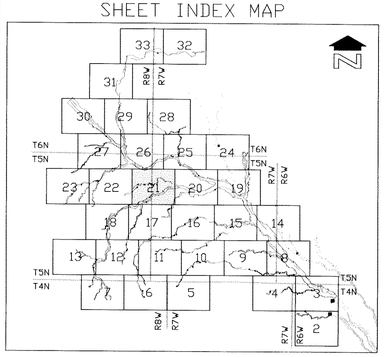

400' 0' 400' 800'

SCALE: 1"= 400 FEET

CONTOUR INTERVAL = 10 FEET

FLOOD CONTROL DISTRICT OF MARICOPA COUNTY

UPPER JACKRABBIT WASH AND TRIBUTARIES

APPROXIMATE ZONE A FLOODPLAIN DELINEATION
STUDY OF JACKRABBIT WASH, FCD 2000C019
WATERSHED "00"
DECEMBER 2003

Registered Professional Engineer, Civil
Certificate No. 32208
JACK K. MOODY
Date Signed 12-31-03
ARIZONA, U.S.A.

JE FULLER HYDROLOGY & GEOMORPHOLOGY, INC.
TEMPE, ARIZONA - 480-752-2124

IN ASSOCIATION WITH

WOOD/PATEL ASSOCIATES
Civil Engineers
Hydrologists
Land Surveyors
(602) 335-8500

ARGUS CONSULTING
A CIVIL ENGINEERING COMPANY, L.L.C.
Scottsdale, Arizona 480-348-1232

WP# 001218

THIS MAP WAS PREPARED BY PHOTOGRAMMETRIC METHODS TO NATIONAL MAP ACCURACY STANDARDS FOR 1"= 500' HORIZONTAL SCALE AND 10' CONTOUR INTERVALS.

LANDATA AIRBORNE SYSTEMS, IRVINE, CALIFORNIA
FLIGHT DATES: DECEMBER, 2000

GROUND CONTROL SURVEY DATA
PROVIDED BY RBF CONSULTING, PHOENIX, ARIZONA

MATCH SHEET 27

ZONE A

MATCH SHEET 26

ZONE X

LIMIT OF STUDY

100 Q100 = 3000 CFS

400

300 Q100 = 3200 CFS

T5-R8-S2

LIMIT OF STUDY

Q100 = 2800 CFS 500

Q100 = 2500 CFS 600

100 Q100 = 1200 CFS

ZONE X

LIMIT OF STUDY

200 Q100 = 1100 CFS

Q100 = 1100 CFS 100

T5-R8-S10-B

MATCH SHEET 23

300 Q100 = 1000 CFS

AJ3608

400 Q100 = 900 CFS

LIMIT OF STUDY

500 Q100 = 800 CFS

MATCH SHEET 18

ZONE A

Q100 = 1300 CFS 1000

MATCH SHEET 21

Q100 = 1100 CFS 1100

ZONE A

T5-R7-S5

LIMIT OF STUDY

MATCH SHEET 17

LEGEND

100-YR FLOODPLAIN BOUNDARY	
100-YR ADMINISTRATIVE FLOODWAY	
100-YR FLOODPLAIN BOUNDARY (EXISTING OR CONCURRENT STUDY)	(Shown as white)
100-YR ADMINISTRATIVE FLOODWAY (EXISTING OR CONCURRENT STUDY)	(Shown as white & gray)
CROSS SECTION	200
ZONE DESIGNATIONS	ZONE A
CORPORATE LIMITS	Corporate Limits
COUNTY BOUNDARY	County Boundary
SECTION BOUNDARY	12 | 7 / 13 | 18
ELEVATION REFERENCE MARK	AJ3594

NOTES

NOTE: ALL ELEVATIONS ARE BASED ON NORTH AMERICAN GEODETIC VERTICAL DATUM OF 1988.

NOTE: ALL NORTHING AND EASTING MARKS ARE IN NAD83 STATE PLANE COORDINATE SYSTEM

ELEVATION REFERENCE MARKS

GEODETIC DENSIFICATION CADASTRAL SURVEY (GDACS) CONTROL STATIONS

NGS PID	Station Designation	NAD 83 Northing (feet)	NAD 83 Easting (feet)	NAVD 88 Elevation (feet)
AJ3608	4JP3	1014540.663	347552.982	2346.093

SHEET INDEX MAP

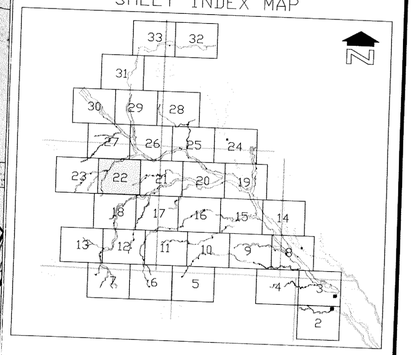

N

400' 0' 400' 800'

SCALE: 1"= 400 FEET

CONTOUR INTERVAL = 10 FEET

FLOOD CONTROL DISTRICT OF MARICOPA COUNTY

UPPER JACKRABBIT WASH AND TRIBUTARIES

APPROXIMATE ZONE A FLOODPLAIN DELINEATION STUDY OF JACKRABBIT WASH, FCD 2000C019

WATERSHED "00"

DECEMBER 2003

Professional Engineer Seal — 22208 JACK K. MOODY — Date Signed 10-27-03 — ARIZONA, U.S.A.

JE FULLER HYDROLOGY & GEOMORPHOLOGY, INC. — TEMPE, ARIZONA – 480-752-2124

IN ASSOCIATION WITH

WOOD/PATEL ASSOCIATES — Civil Engineers, Hydrologists, Land Surveyors (602) 335-8500

ARGUS CONSULTING — A CIVIL ENGINEERING COMPANY, L.L.C. — Scottsdale, Arizona 480-348-1111

WP# 001218

SHEET 22 OF 33

THIS MAP WAS PREPARED BY PHOTOGRAMMETRIC METHODS TO NATIONAL MAP ACCURACY STANDARDS FOR 1"= 500' HORIZONTAL SCALE AND 10' CONTOUR INTERVALS.

LANDATA AIRBORNE SYSTEMS, IRVINE, CALIFORNIA
FLIGHT DATES: DECEMBER 2000

GROUND CONTROL SURVEY DATA
PROVIDED BY RBF CONSULTING, PHOENIX, ARIZONA

MATCH SHEET 27

ZONE A

ZONE X

ZONE A

ZONE X

ZONE A

ZONE X

ZONE A

MATCH SHEET 22

MATCH SHEET 18

LIMIT OF STUDY

Q100 = 1400 CFS

Q100 = 1200 CFS

Q100 = 2000 CFS

Q100 = 2200 CFS

Q100 = 1800 CFS

Q100 = 1500 CFS

Q100 = 1100 CFS

Q100 = 1200 CFS

T5-R8-S2

T5-R8-S10-A

E 332000 E 334000 E 335000 E 336000 E 337000 E 338000 E 339000 E 340000 E 341000 E 342000 E 343000

N 1020000 N 1019000 N 1018000 N 1017000 N 1016000 N 1015000 N 1014000 N 1013000

LEGEND

100-YR FLOODPLAIN BOUNDARY	
100-YR ADMINISTRATIVE FLOODWAY	
100-YR FLOODPLAIN BOUNDARY (EXISTING OR CONCURRENT STUDY)	(Shown as white)
100-YR ADMINISTRATIVE FLOODWAY (EXISTING OR CONCURRENT STUDY)	(Shown as white & gray)
CROSS SECTION	200
ZONE DESIGNATIONS	ZONE A
CORPORATE LIMITS	Corporate Limits
COUNTY BOUNDARY	County Boundary
SECTION BOUNDARY	12 | 7 / 13 | 18
ELEVATION REFERENCE MARK	AJ3594

NOTES

NOTE: ALL ELEVATIONS ARE BASED ON NORTH AMERICAN GEODETIC VERTICAL DATUM OF 1988.

NOTE: ALL NORTHING AND EASTING MARKS ARE IN NAD83 STATE PLANE COORDINATE SYSTEM

ELEVATION REFERENCE MARKS

GEODETIC DENSIFICATION CADASTRAL SURVEY (GDACS) CONTROL STATIONS

NGS PID	Station Designation	NAD 83 Northing (feet)	NAD 83 Easting (feet)	NAVD 88 Elevation (feet)
AJ3608	4JP3	1014540.663	347552.982	2346.093

(Not Shown, Outside Boundary of Sheet)

SHEET INDEX MAP

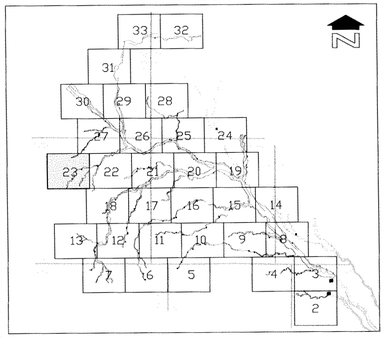

400' 0' 400' 800'

SCALE: 1"= 400 FEET

CONTOUR INTERVAL = 10 FEET

FLOOD CONTROL DISTRICT OF MARICOPA COUNTY

UPPER JACKRABBIT WASH AND TRIBUTARIES

APPROXIMATE ZONE A FLOODPLAIN DELINEATION

STUDY OF JACKRABBIT WASH, FCD 2000C019

WATERSHED "00"

DECEMBER 2003

Registered Professional Engineer (Civil) CERTIFICATE NO. 22208 JACK K. MOODY Date Signed 1-7-04 ARIZONA, U.S.A.

JE FULLER HYDROLOGY & GEOMORPHOLOGY, INC. TEMPE, ARIZONA - 480-752-2124

IN ASSOCIATION WITH

WOOD/PATEL ASSOCIATES Civil Engineers Hydrologists Land Surveyors (602) 335-8500

ARGUS CONSULTING A CIVIL ENGINEERING COMPANY, L.L.C. Scottsdale, Arizona 480-998-7237

WP# 001218

THIS MAP WAS PREPARED BY PHOTOGRAMMETRIC METHODS TO NATIONAL MAP ACCURACY STANDARDS FOR 1"= 500' HORIZONTAL SCALE AND 10' CONTOUR INTERVALS.

LANDATA AIRBORNE SYSTEMS, IRVINE, CALIFORNIA
FLIGHT DATES: DECEMBER 2000

GROUND CONTROL SURVEY DATA
PROVIDED BY RBF CONSULTING, PHOENIX, ARIZONA

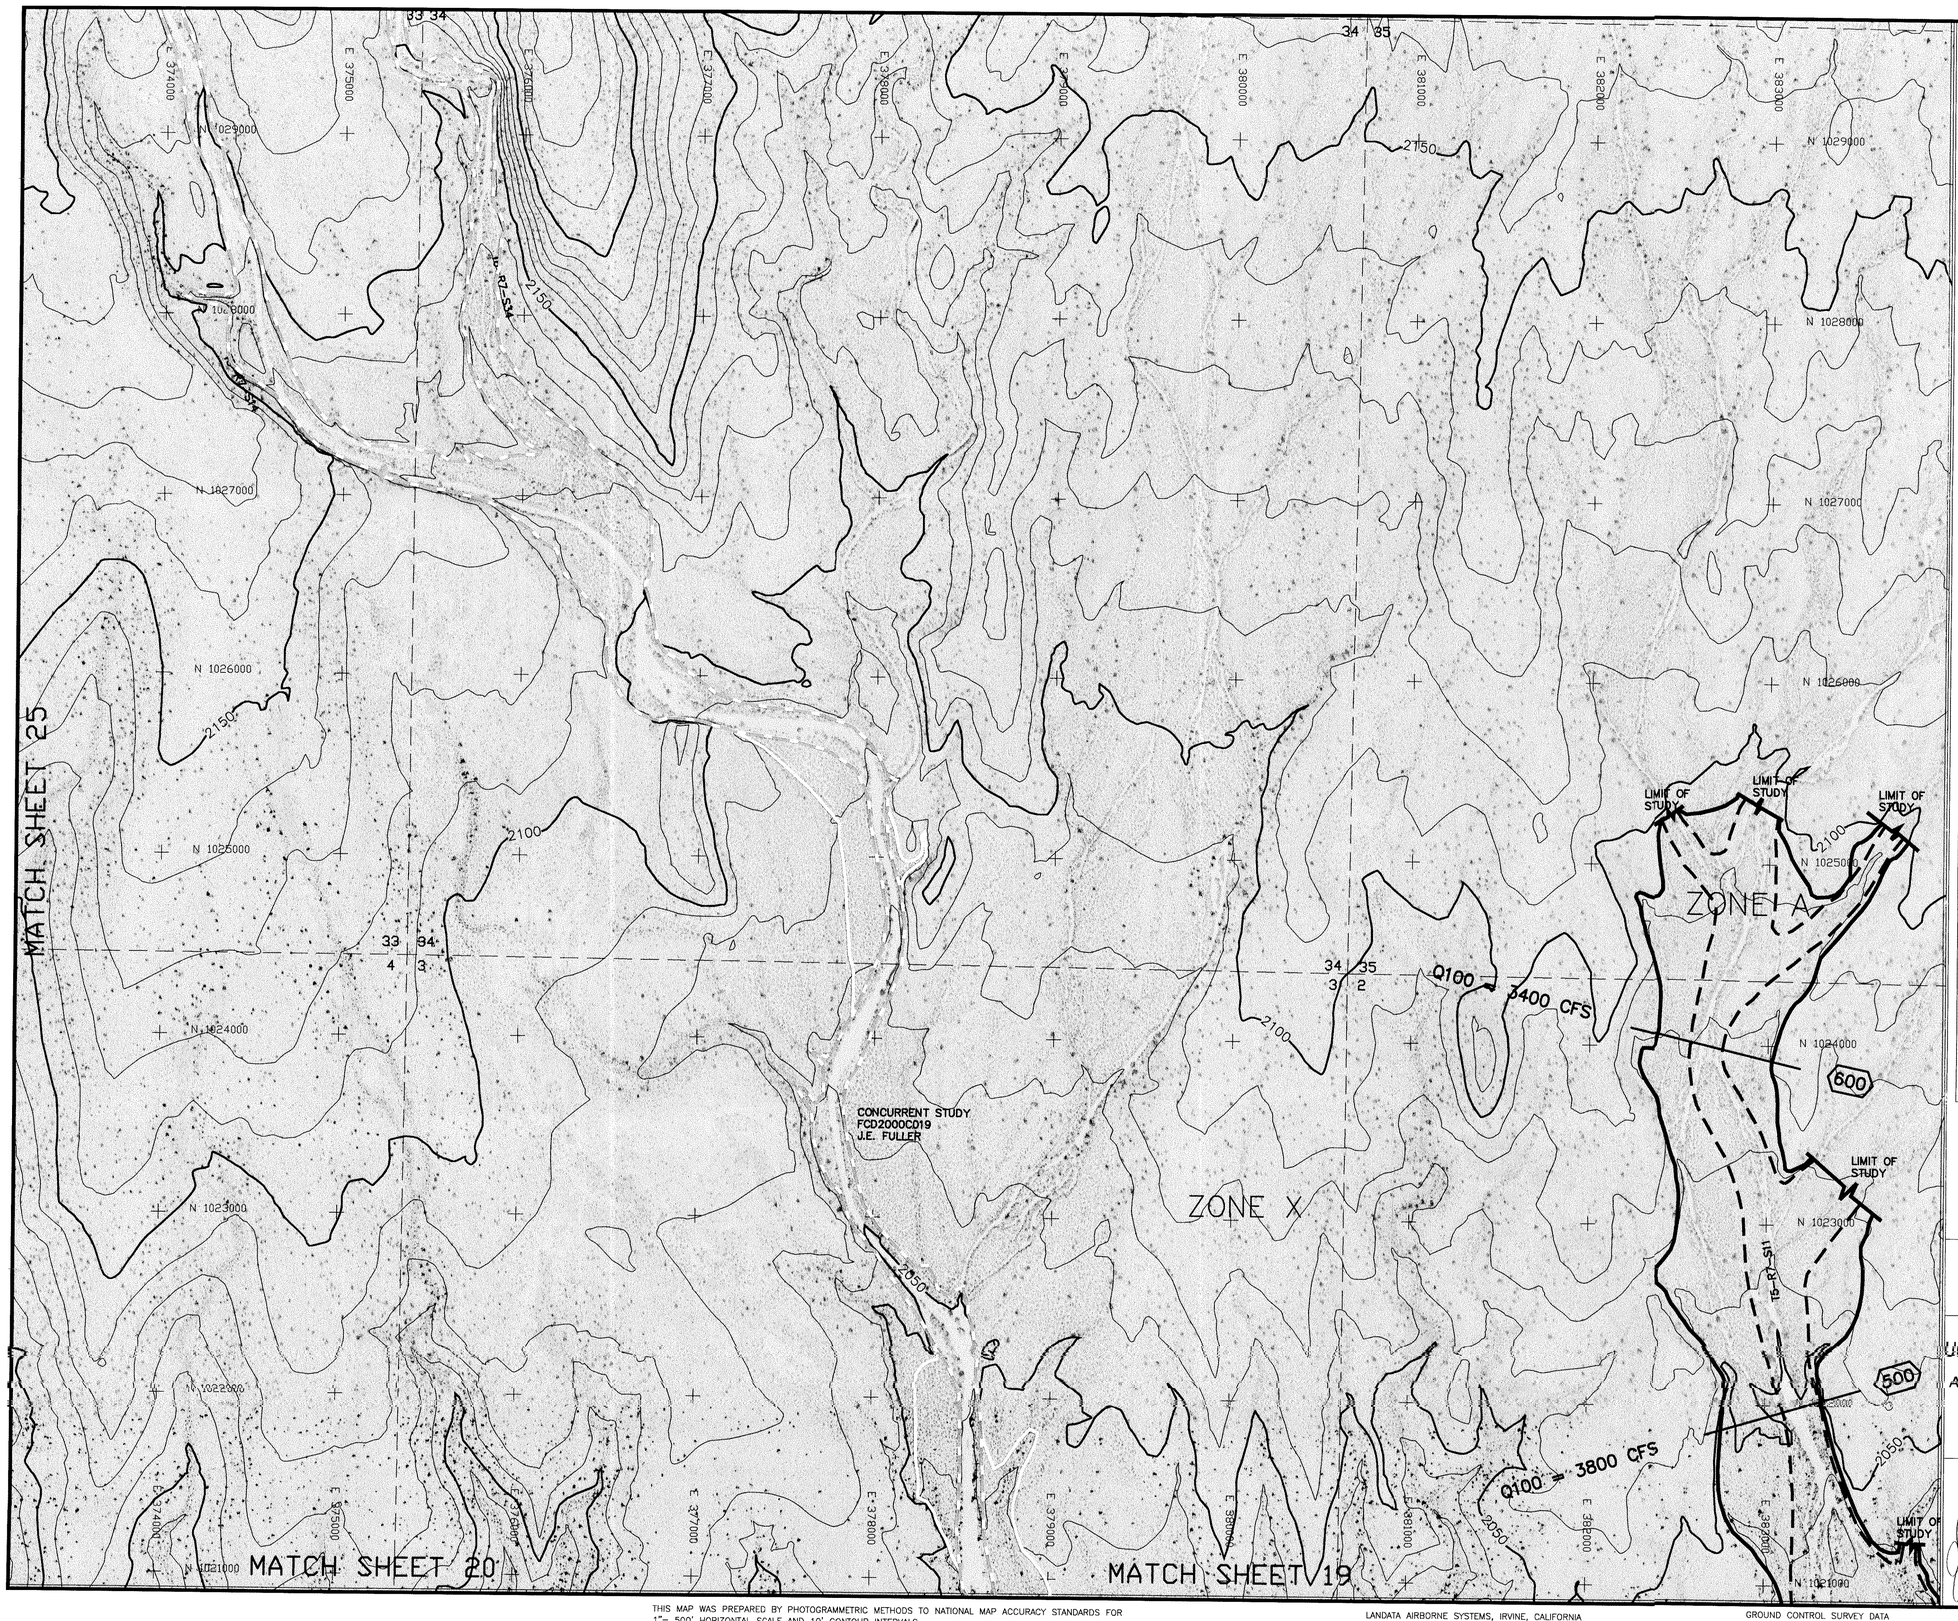

LEGEND

- 100-YR FLOODPLAIN BOUNDARY
- 100-YR ADMINISTRATIVE FLOODWAY
- 100-YR FLOODPLAIN BOUNDARY (EXISTING OR CONCURRENT STUDY) (Shown as white)
- 100-YR ADMINISTRATIVE FLOODWAY (EXISTING OR CONCURRENT STUDY) (Shown as white & gray)
- CROSS SECTION (200)
- ZONE DESIGNATIONS: ZONE A
- CORPORATE LIMITS: Corporate Limits
- COUNTY BOUNDARY: County Boundary
- SECTION BOUNDARY: 12 | 7 / 13 | 18
- ELEVATION REFERENCE MARK: AJ3594

NOTES

NOTE: ALL ELEVATIONS ARE BASED ON NORTH AMERICAN GEODETIC VERTICAL DATUM OF 1988.

NOTE: ALL NORTHING AND EASTING MARKS ARE IN NAD83 STATE PLANE COORDINATE SYSTEM

ELEVATION REFERENCE MARKS

GEODETIC DENSIFICATION CADASTRAL SURVEY (GDACS) CONTROL STATIONS

NGS PID	Station Designation	NAD 83 Northing (foot)	NAD 83 Easting (feet)	NAVD 88 Elevation (foot)
AJ3607	4JN4	1014118.845	377483.064	2041.808

(Not Shown, Outside Boundary of Sheet)

SHEET INDEX MAP

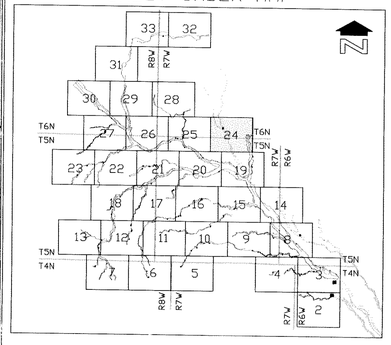

N

400' 0' 400' 800'

SCALE: 1"= 400 FEET

CONTOUR INTERVAL = 10 FEET

FLOOD CONTROL DISTRICT OF MARICOPA COUNTY

UPPER JACKRABBIT WASH AND TRIBUTARIES

APPROXIMATE ZONE A FLOODPLAIN DELINEATION STUDY OF JACKRABBIT WASH, FCD 2000C019

WATERSHED "00"

DECEMBER 2003

Registered Professional Engineer, Exp. 9-30-04, 22208, JOHN K. MOODY, Date Signed 12-3-03, ARIZONA, U.S.A.

JE FULLER HYDROLOGY & GEOMORPHOLOGY
TEMPE, ARIZONA - 480-752-2124
IN ASSOCIATION WITH
WOOD/PATEL ASSOCIATES
Civil Engineers
Water Resources
Land Surveyors
(602) 335-8500
ARGUS CONSULTING
A CIVIL ENGINEERING COMPANY, L.L.C.
Scottsdale, Arizona 480.998.1212

WP# 001218

THIS MAP WAS PREPARED BY PHOTOGRAMMETRIC METHODS TO NATIONAL MAP ACCURACY STANDARDS FOR 1"= 500' HORIZONTAL SCALE AND 10' CONTOUR INTERVALS.

LANDATA AIRBORNE SYSTEMS, IRVINE, CALIFORNIA
FLIGHT DATES: DECEMBER 2000

GROUND CONTROL SURVEY DATA PROVIDED BY RBF CONSULTING, PHOENIX, ARIZONA

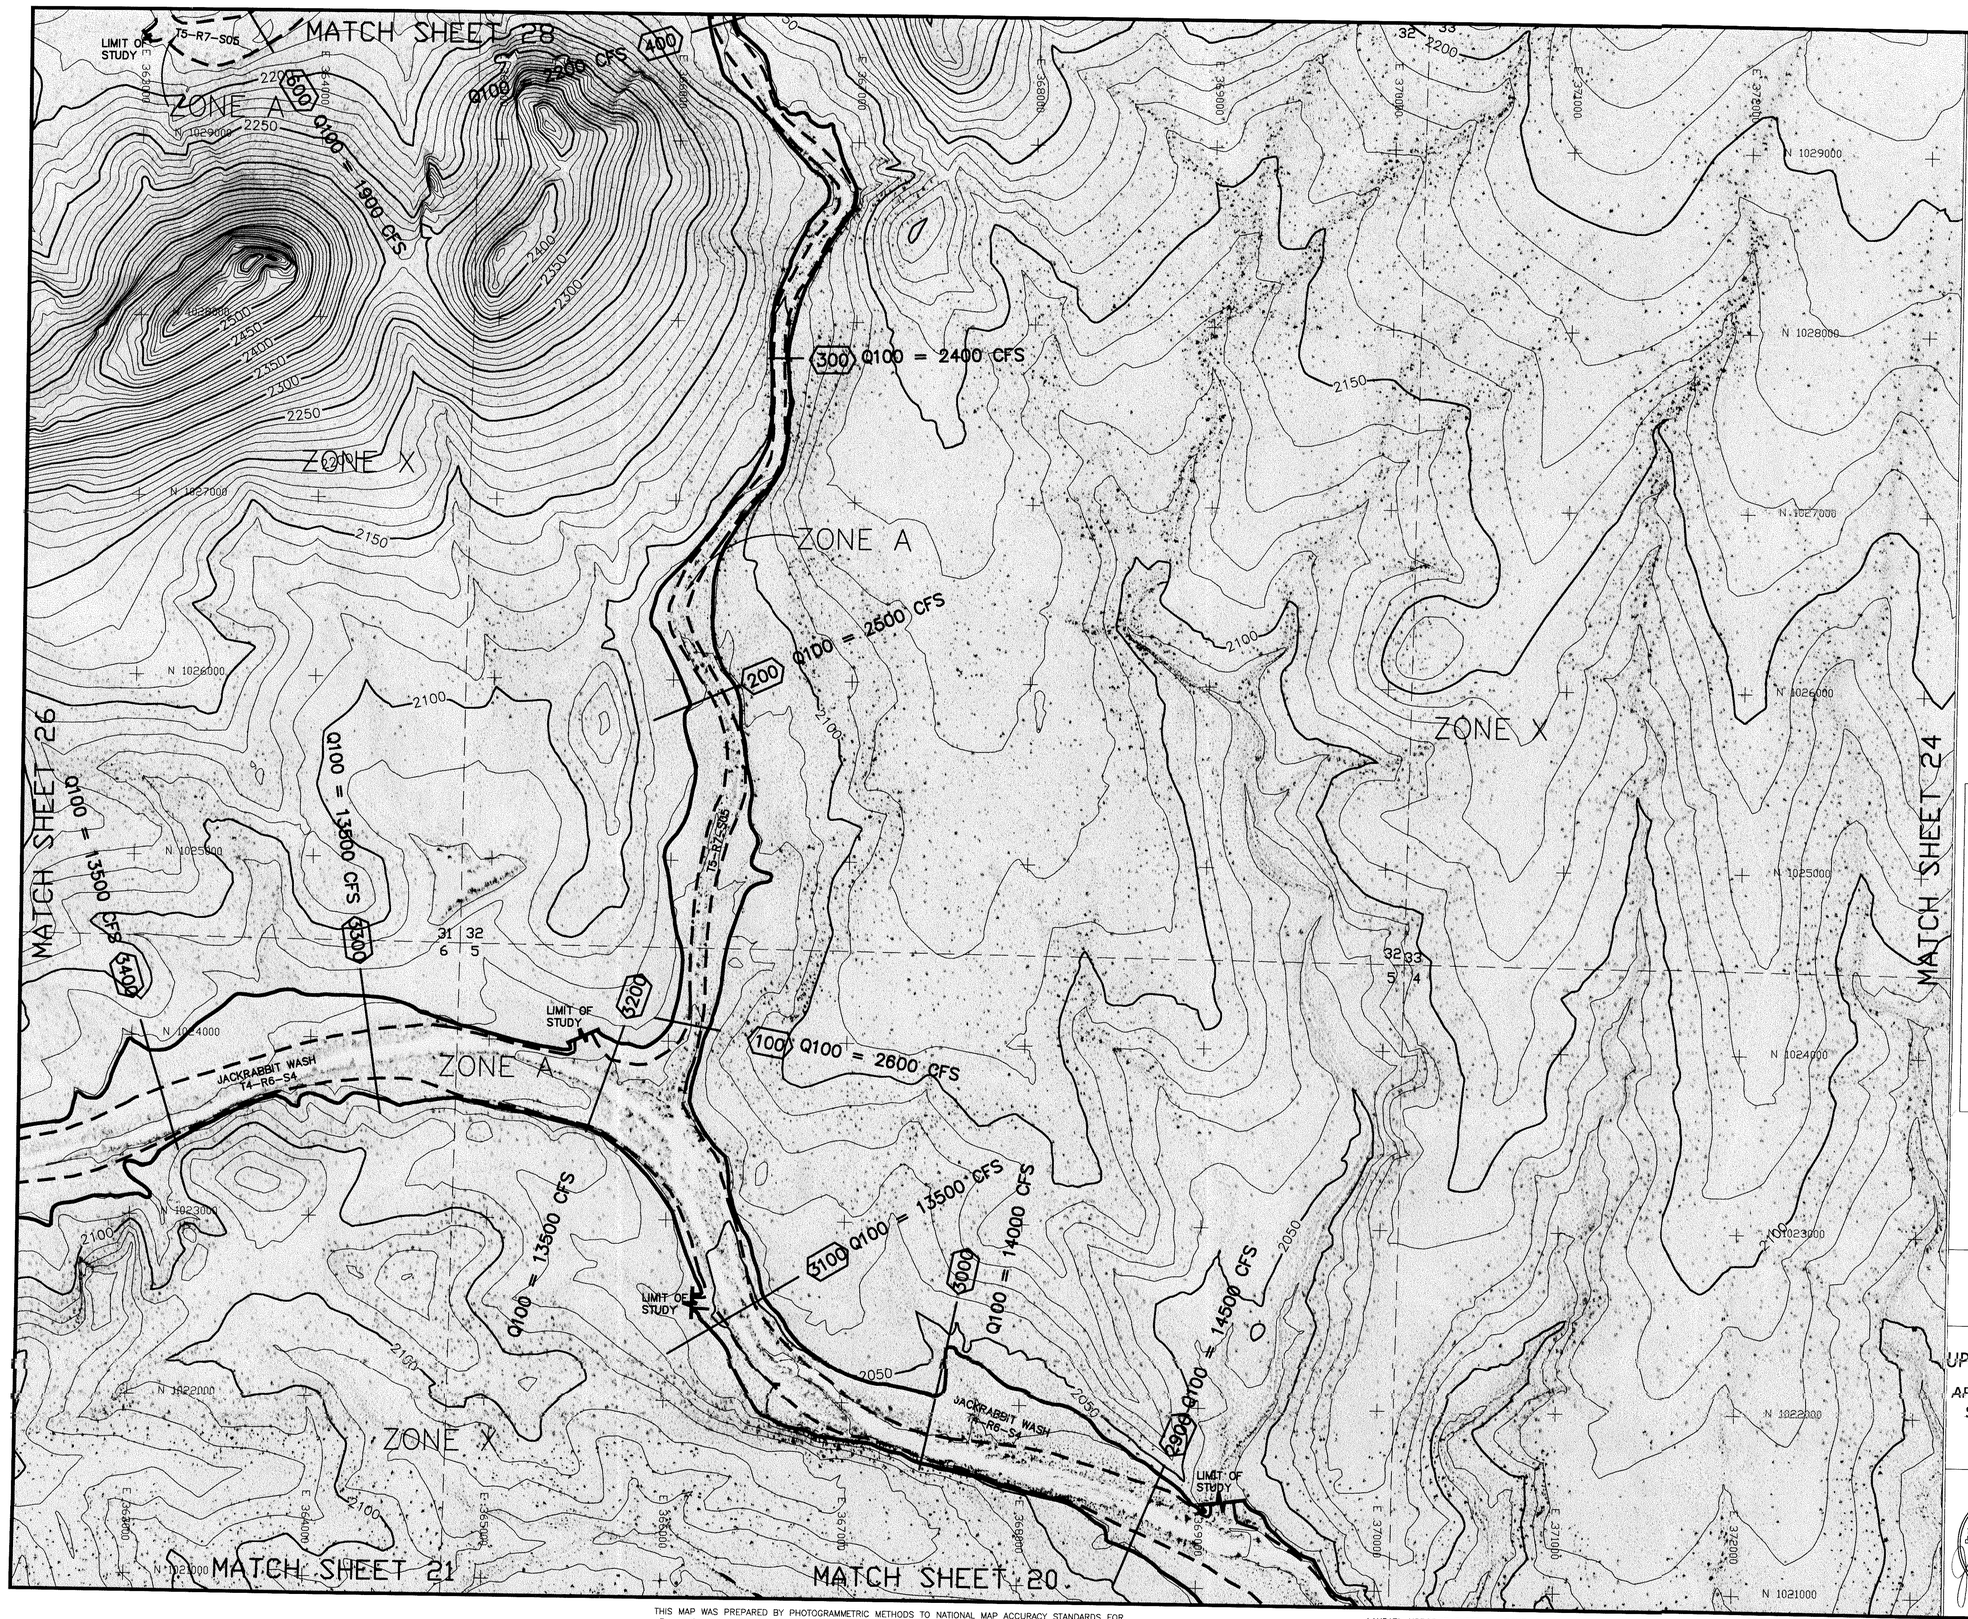

LEGEND

- 100-YR FLOODPLAIN BOUNDARY
- 100-YR ADMINISTRATIVE FLOODWAY
- 100-YR FLOODPLAIN BOUNDARY (EXISTING OR CONCURRENT STUDY) (Shown as white)
- 100-YR ADMINISTRATIVE FLOODWAY (EXISTING OR CONCURRENT STUDY) (Shown as white & gray)
- CROSS SECTION (200)
- ZONE DESIGNATIONS: ZONE A
- CORPORATE LIMITS: Corporate Limits
- COUNTY BOUNDARY: County Boundary
- SECTION BOUNDARY: 12 | 7 / 13 | 18
- ELEVATION REFERENCE MARK: AJ3594

NOTES

NOTE: ALL ELEVATIONS ARE BASED ON NORTH AMERICAN GEODETIC VERTICAL DATUM OF 1988.

NOTE: ALL NORTHING AND EASTING MARKS ARE IN NAD83 STATE PLANE COORDINATE SYSTEM

ELEVATION REFERENCE MARKS

GEODETIC DENSIFICATION CADASTRAL SURVEY (GDACS) CONTROL STATIONS

NGS PID	Station Designation	NAD 83 Northing (feet)	NAD 83 Easting (feet)	NAVD 88 Elevation (feet)
AJ3607	4JN4	1014118.845	374837.064	2041.808

(Not Shown, Outside Boundary of Sheet)

SHEET INDEX MAP

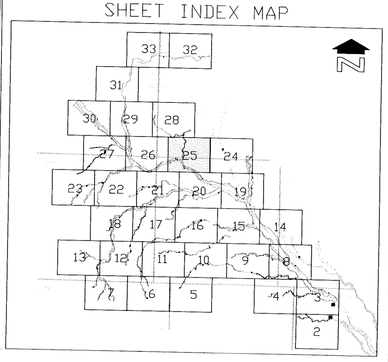

400' 0' 400' 800'

SCALE: 1"= 400 FEET

CONTOUR INTERVAL = 10 FEET

FLOOD CONTROL DISTRICT OF MARICOPA COUNTY

UPPER JACKRABBIT WASH AND TRIBUTARIES

APPROXIMATE ZONE A FLOODPLAIN DELINEATION STUDY OF JACKRABBIT WASH, FCD 2000C019

WATERSHED "00"

DECEMBER 2003

Professional Professional Engineer (Civil) — 22208 — JACK K. MOODY — Date Signed 12-31-03 — ARIZONA, U.S.A.

JE FULLER HYDROLOGY & GEOMORPHOLOGY, INC. — TEMPE, ARIZONA — 480-752-8124

IN ASSOCIATION WITH

WOOD/PATEL ASSOCIATES — Civil Engineers, Hydrologists, Land Surveyors (602) 335-8500

ARGUS CONSULTING — A CIVIL ENGINEERING COMPANY, L.L.C. — Scottsdale, Arizona 480.348.1211

WP# 001218

SHEET 25 OF 33

THIS MAP WAS PREPARED BY PHOTOGRAMMETRIC METHODS TO NATIONAL MAP ACCURACY STANDARDS FOR 1"= 500' HORIZONTAL SCALE AND 10' CONTOUR INTERVALS.

LANDATA AIRBORNE SYSTEMS, IRVINE, CALIFORNIA
FLIGHT DATES: DECEMBER 2000

GROUND CONTROL SURVEY DATA PROVIDED BY RBF CONSULTING, PHOENIX, ARIZONA

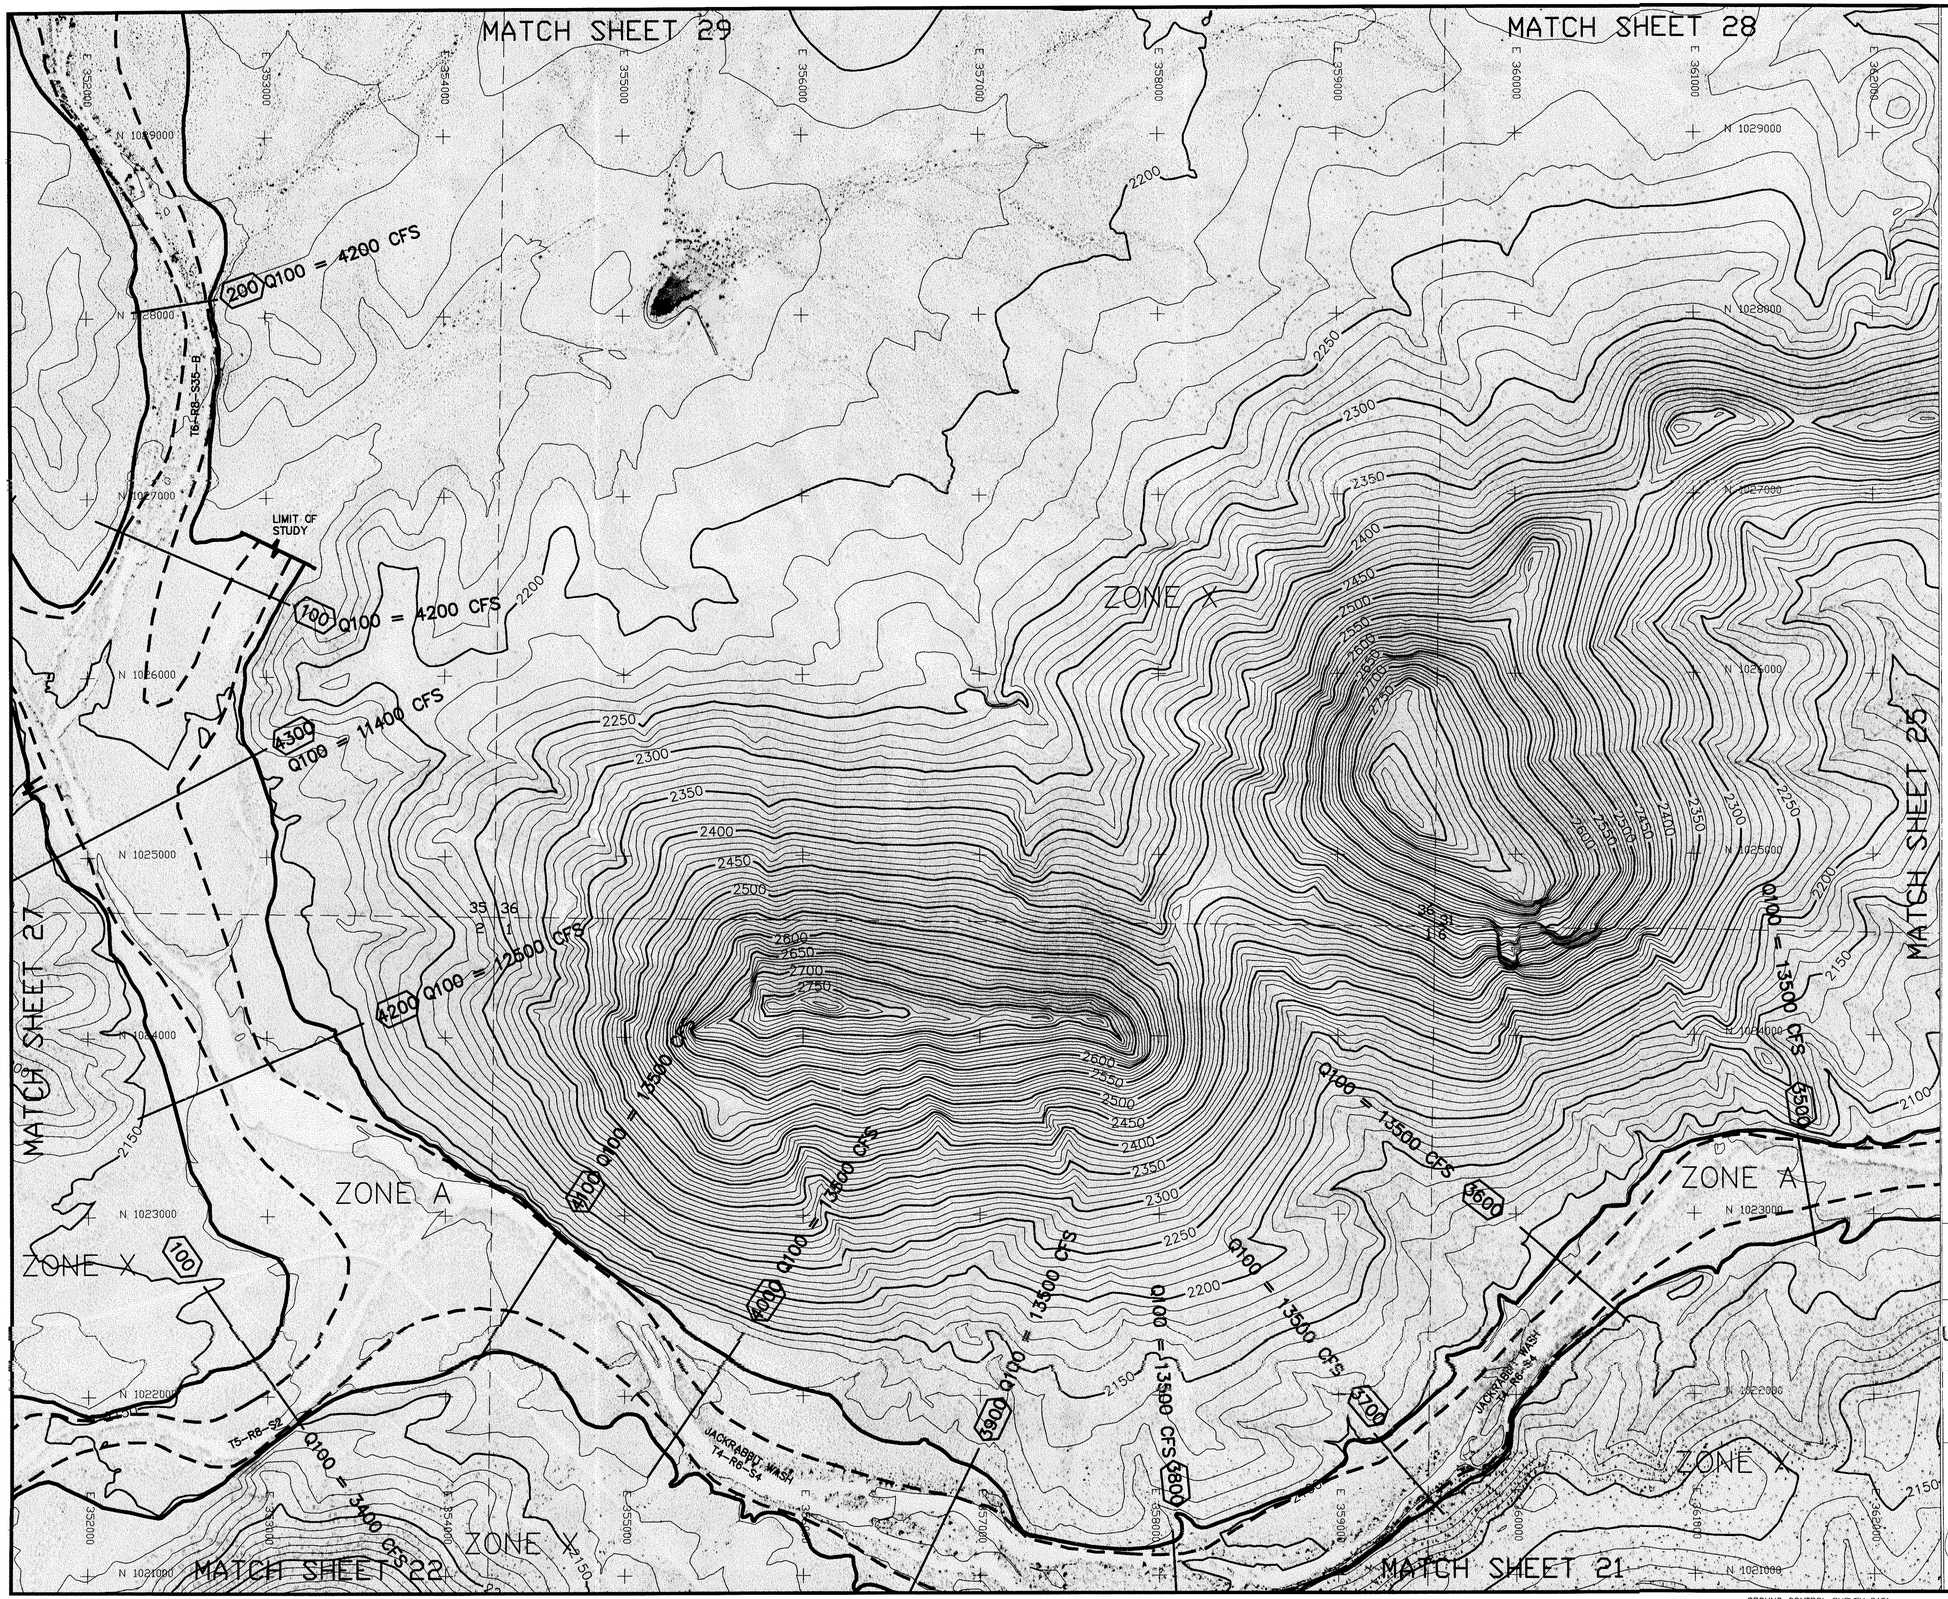

LEGEND

- 100-YR FLOODPLAIN BOUNDARY
- 100-YR ADMINISTRATIVE FLOODWAY
- 100-YR FLOODPLAIN BOUNDARY (EXISTING OR CONCURRENT STUDY) (Shown as white)
- 100-YR ADMINISTRATIVE FLOODWAY (EXISTING OR CONCURRENT STUDY) (Shown as white & gray)
- CROSS SECTION (200)
- ZONE DESIGNATIONS: ZONE A
- CORPORATE LIMITS: Corporate Limits
- COUNTY BOUNDARY: County Boundary
- SECTION BOUNDARY: 12 | 7 / 13 | 18
- ELEVATION REFERENCE MARK: AJ3594

NOTES

NOTE: ALL ELEVATIONS ARE BASED ON NORTH AMERICAN GEODETIC VERTICAL DATUM OF 1988.

NOTE: ALL NORTHING AND EASTING MARKS ARE IN NAD83 STATE PLANE COORDINATE SYSTEM

ELEVATION REFERENCE MARKS

GEODETIC DENSIFICATION CADASTRAL SURVEY (GDACS) CONTROL STATIONS

NGS PID	Station Designation	NAD 83 Northing (feet)	NAD 83 Easting (feet)	NAVD 88 Elevation (feet)
AJ3613	4KO3	1022758.793	348548.619	2234.403

(Not Shown, Outside Boundary of Sheet)

SHEET INDEX MAP

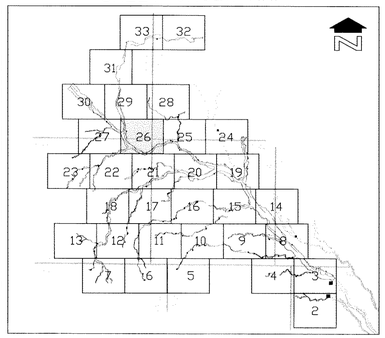

400' 0' 400' 800'

SCALE: 1"= 400 FEET

CONTOUR INTERVAL = 10 FEET

FLOOD CONTROL DISTRICT OF MARICOPA COUNTY

UPPER JACKRABBIT WASH AND TRIBUTARIES

APPROXIMATE ZONE A FLOODPLAIN DELINEATION STUDY OF JACKRABBIT WASH, FCD 2000C019
WATERSHED "00"
DECEMBER 2003

Registered Professional Engineer Civil CERTIFICATE NO. 22208 JACK K. MOODY Date Signed 12-21-3 ARIZONA, U.S.A.

JE FULLER HYDROLOGY & GEOMORPHOLOGY, INC.
TEMPE, ARIZONA - 480-752-2124

IN ASSOCIATION WITH

WOOD/PATEL ASSOCIATES
Civil Engineers
Hydrologists
Land Surveyors
(602) 335-8600

ARGUS CONSULTING
A CIVIL ENGINEERING COMPANY, L.L.C.
Scottsdale, Arizona 480-998-1777

WP# 001218

THIS MAP WAS PREPARED BY PHOTOGRAMMETRIC METHODS TO NATIONAL MAP ACCURACY STANDARDS FOR 1"= 500' HORIZONTAL SCALE AND 10' CONTOUR INTERVALS.

LANDATA AIRBORNE SYSTEMS, IRVINE, CALIFORNIA
FLIGHT DATES: DECEMBER 2000

GROUND CONTROL SURVEY DATA
PROVIDED BY RBF CONSULTING, PHOENIX, ARIZONA

MATCH SHEET 30

MATCH SHEET 29

MATCH SHEET 23

MATCH SHEET 22

MATCH SHEET 28

ZONE X

ZONE A

Q100 = 1200 CFS

Q100 = 9000 CFS

Q100 = 2400 CFS

Q100 = 2300 CFS

Q100 = 2600 CFS

Q100 = 2700 CFS

Q100 = 10200 CFS

Q100 = 3300 CFS

Q100 = 2000 CFS

Q100 = 2200 CFS

Q100 = 1800 CFS

Q100 = 1600 CFS

T6-R8-S34

T6-R8-S35-A

T5-R8-S2

JACKRABBIT WASH T4-R6-S4

LIMIT OF STUDY

AJ3613

LEGEND

100-YR FLOODPLAIN BOUNDARY	
100-YR ADMINISTRATIVE FLOODWAY	
100-YR FLOODPLAIN BOUNDARY (EXISTING OR CONCURRENT STUDY)	(Shown as white)
100-YR ADMINISTRATIVE FLOODWAY (EXISTING OR CONCURRENT STUDY)	(Shown as white & gray)
CROSS SECTION	(200)
ZONE DESIGNATIONS	ZONE A
CORPORATE LIMITS	Corporate Limits
COUNTY BOUNDARY	County Boundary
SECTION BOUNDARY	12 | 7 / 13 | 18
ELEVATION REFERENCE MARK	AJ3594

NOTES

NOTE: ALL ELEVATIONS ARE BASED ON NORTH AMERICAN GEODETIC VERTICAL DATUM OF 1988.

NOTE: ALL NORTHING AND EASTING MARKS ARE IN NAD83 STATE PLANE COORDINATE SYSTEM

ELEVATION REFERENCE MARKS

GEODETIC DENSIFICATION CADASTRAL SURVEY (GDACS) CONTROL STATIONS

NGS PID	Station Designation	NAD 83 Northing (feet)	NAD 83 Easting (feet)	NAVD 88 Elevation (feet)
AJ3613	4K03	1022758.793	348548.619	2234.403

SHEET INDEX MAP

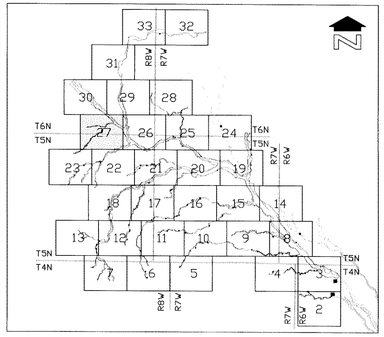

400' 0' 400' 800'

SCALE: 1"= 400 FEET

CONTOUR INTERVAL = 10 FEET

FLOOD CONTROL DISTRICT OF MARICOPA COUNTY

UPPER JACKRABBIT WASH AND TRIBUTARIES

APPROXIMATE ZONE A FLOODPLAIN DELINEATION STUDY OF JACKRABBIT WASH, FCD 2000C019

WATERSHED "00"

DECEMBER 2003

Registered Professional Engineer, Envi... JACK K. WOODY 22208 ... ARIZONA, U.S.A.

JE FULLER HYDROLOGY & GEOMORPHOLOGY, INC. TEMPE, ARIZONA - 480-752-2124

IN ASSOCIATION WITH

WOOD/PATEL ASSOCIATES Civil Engineers Hydrologists Land Surveyors (602) 335-8500

ARGUS CONSULTING A CIVIL ENGINEERING COMPANY, L.L.C. Scottsdale, Arizona 480 596 1717

WP# 001218

SHEET 27 OF 33

THIS MAP WAS PREPARED BY PHOTOGRAMMETRIC METHODS TO NATIONAL MAP ACCURACY STANDARDS FOR 1"= 500' HORIZONTAL SCALE AND 10' CONTOUR INTERVALS.

LANDATA AIRBORNE SYSTEMS, IRVINE, CALIFORNIA
FLIGHT DATES: DECEMBER 2000

GROUND CONTROL SURVEY DATA PROVIDED BY RBF CONSULTING, PHOENIX, ARIZONA

LEGEND

100-YR FLOODPLAIN BOUNDARY	
100-YR ADMINISTRATIVE FLOODWAY	
100-YR FLOODPLAIN BOUNDARY (EXISTING OR CONCURRENT STUDY)	(Shown as white)
100-YR ADMINISTRATIVE FLOODWAY (EXISTING OR CONCURRENT STUDY)	(Shown as white & gray)
CROSS SECTION	200
ZONE DESIGNATIONS	ZONE A
CORPORATE LIMITS	Corporate Limits
COUNTY BOUNDARY	County Boundary
SECTION BOUNDARY	12 | 7 / 13 | 18
ELEVATION REFERENCE MARK	AJ3594

NOTES

NOTE: ALL ELEVATIONS ARE BASED ON NORTH AMERICAN GEODETIC VERTICAL DATUM OF 1988.

NOTE: ALL NORTHING AND EASTING MARKS ARE IN NAD83 STATE PLANE COORDINATE SYSTEM

ELEVATION REFERENCE MARKS

GEODETIC DENSIFICATION CADASTRAL SURVEY (GDACS) CONTROL STATIONS

NGS PID	Station Designation	NAD 83 Northing (feet)	NAD 83 Easting (feet)	NAVD 88 Elevation (feet)
AJ3613	4KO3	1022758.793	348548.619	2234.403

(Not Shown, Outside Boundary of Sheet)

SHEET INDEX MAP

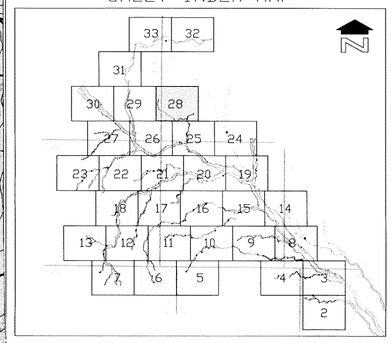

400' 0' 400' 800'

SCALE: 1"= 400 FEET

CONTOUR INTERVAL = 10 FEET

FLOOD CONTROL DISTRICT OF MARICOPA COUNTY

UPPER JACKRABBIT WASH AND TRIBUTARIES

APPROXIMATE ZONE A FLOODPLAIN DELINEATION
STUDY OF JACKRABBIT WASH, FCD 2000C019
WATERSHED "00"
DECEMBER 2003

Registered Professional Engineer (Civil) JACK K. MOODY 22208 ARIZONA, U.S.A.

JE FULLER HYDROLOGY & GEOMORPHOLOGY, INC.
TEMPE, ARIZONA – 480-752-2124

IN ASSOCIATION WITH

WOOD/PATEL ASSOCIATES
Civil Engineers
Hydrologists
Land Surveyors
(602) 335-8600

ARGUS CONSULTING
A CIVIL ENGINEERING COMPANY, L.L.C.
Scottsdale, Arizona 480-998-1111

THIS MAP WAS PREPARED BY PHOTOGRAMMETRIC METHODS TO NATIONAL MAP ACCURACY STANDARDS FOR 1"= 500' HORIZONTAL SCALE AND 10' CONTOUR INTERVALS.

LANDATA AIRBORNE SYSTEMS, IRVINE, CALIFORNIA
FLIGHT DATES: DECEMBER 2000

GROUND CONTROL SURVEY DATA
PROVIDED BY RBF CONSULTING, PHOENIX, ARIZONA

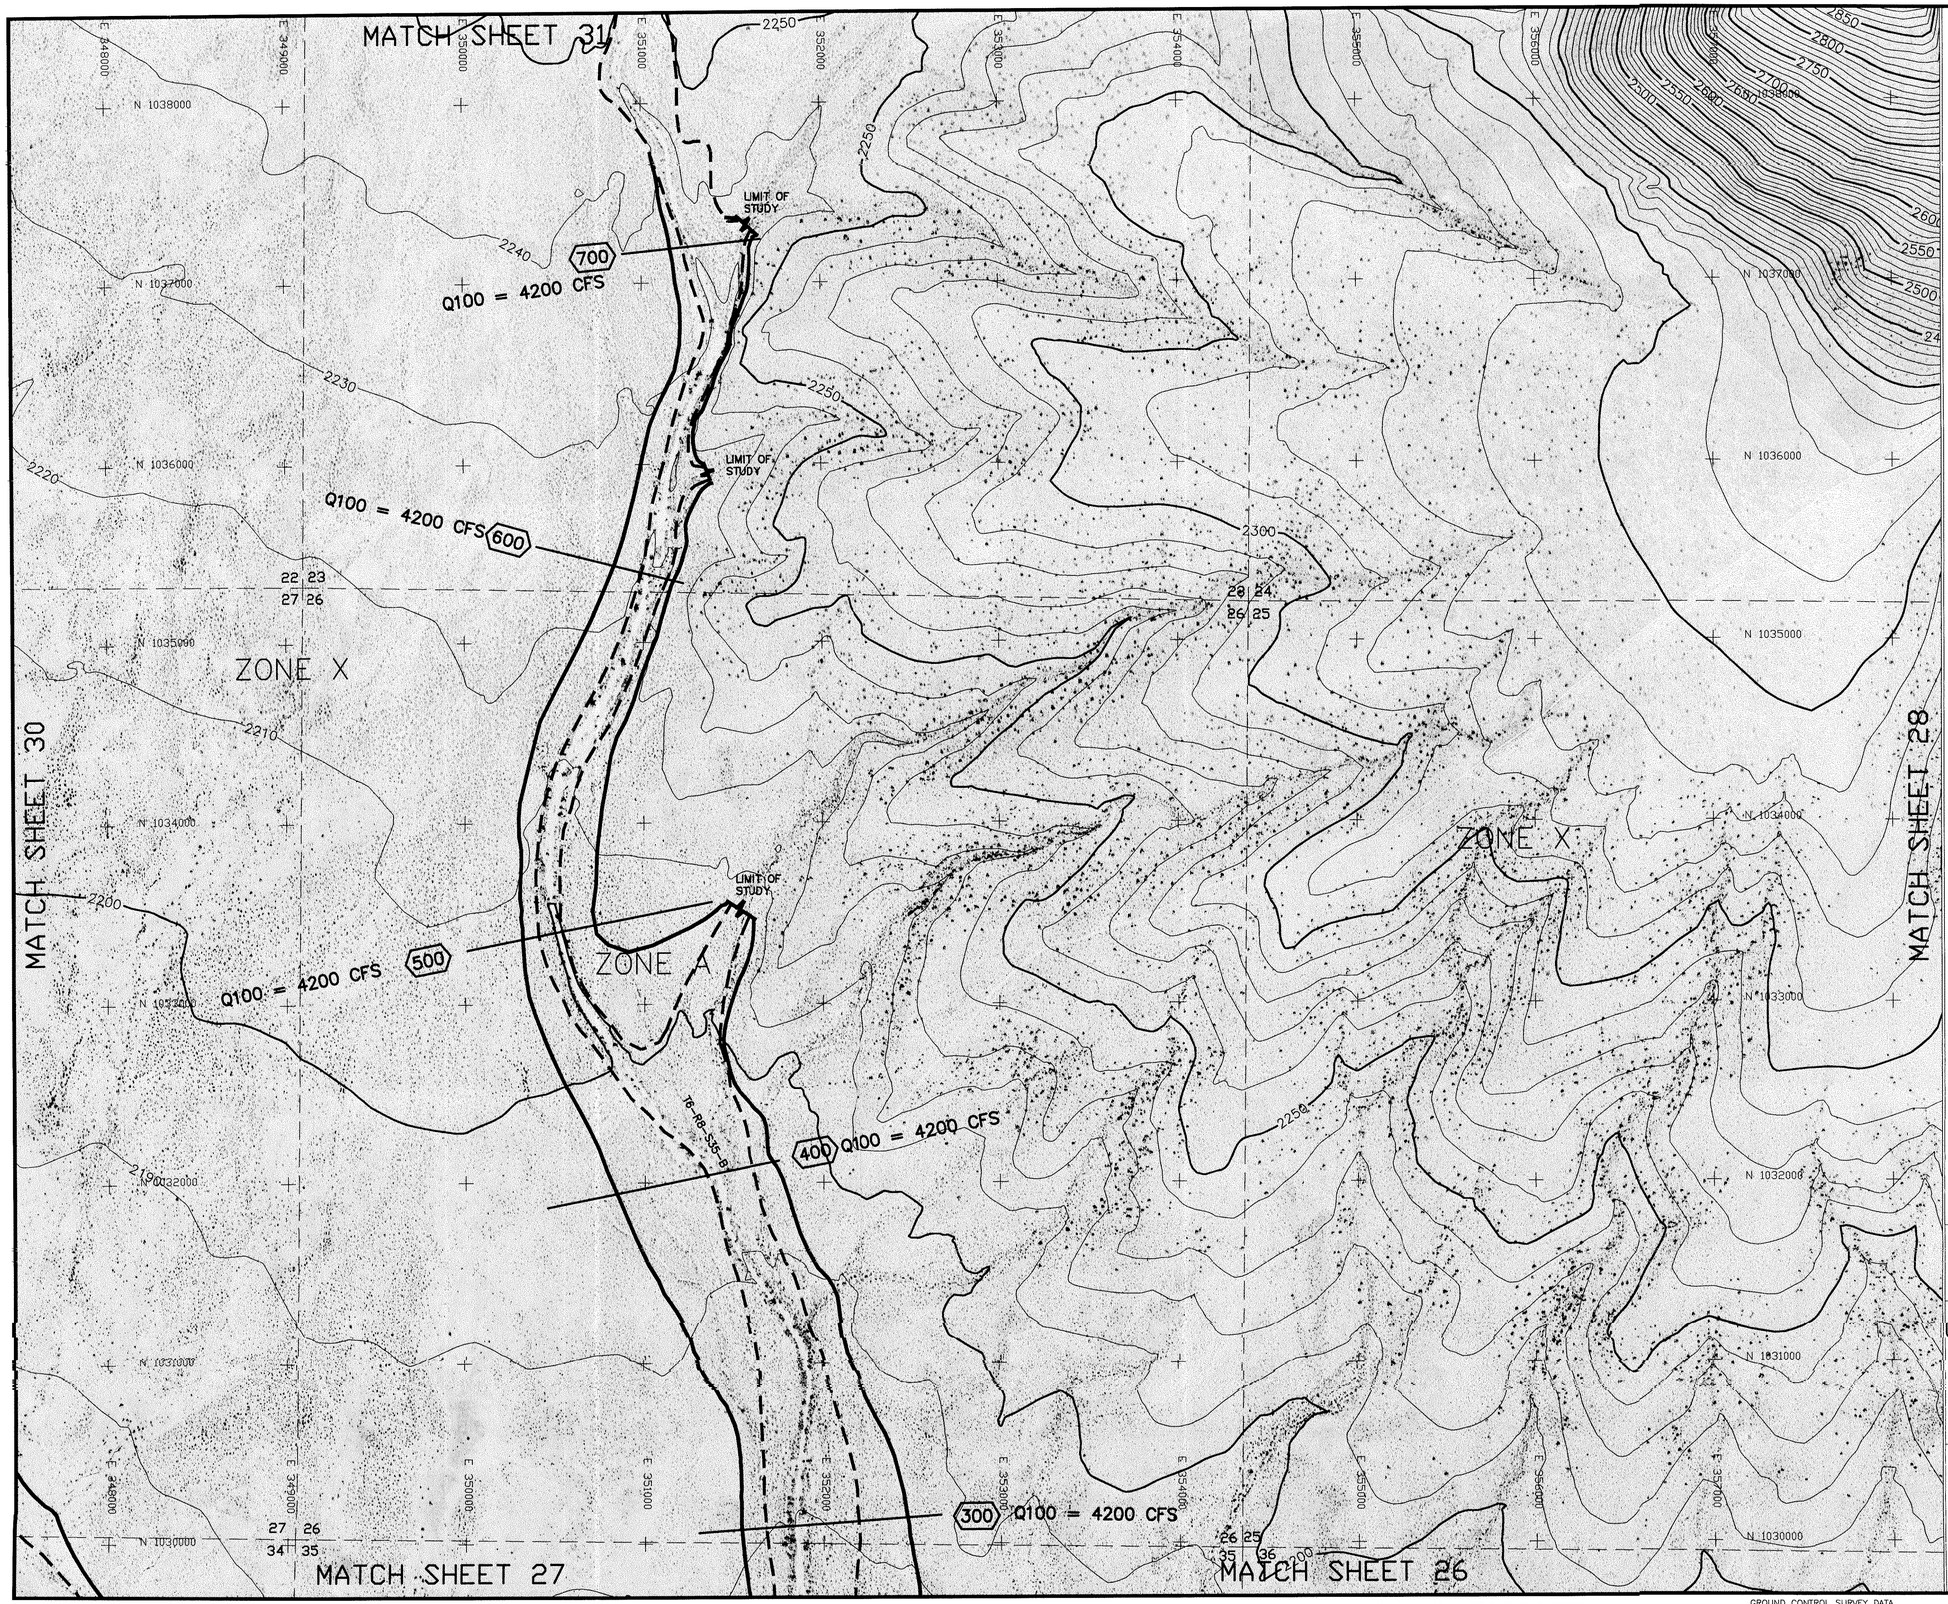

LEGEND

- 100-YR FLOODPLAIN BOUNDARY
- 100-YR ADMINISTRATIVE FLOODWAY
- 100-YR FLOODPLAIN BOUNDARY (EXISTING OR CONCURRENT STUDY) (Shown as white)
- 100-YR ADMINISTRATIVE FLOODWAY (EXISTING OR CONCURRENT STUDY) (Shown as white & gray)
- CROSS SECTION (200)
- ZONE DESIGNATIONS — ZONE A
- CORPORATE LIMITS — Corporate Limits
- COUNTY BOUNDARY — County Boundary
- SECTION BOUNDARY — 12 | 7 / 13 | 18
- ELEVATION REFERENCE MARK — AJ3594

NOTES

NOTE: ALL ELEVATIONS ARE BASED ON NORTH AMERICAN GEODETIC VERTICAL DATUM OF 1988.

NOTE: ALL NORTHING AND EASTING MARKS ARE IN NAD83 STATE PLANE COORDINATE SYSTEM

ELEVATION REFERENCE MARKS

GEODETIC DENSIFICATION CADASTRAL SURVEY (GDACS) CONTROL STATIONS

NGS PID	Station Designation	NAD 83 Northing (foot)	NAD 83 Easting (foot)	NAVD 88 Elevation (feet)
AJ3613	4KO3	1022758.793	348548.619	2234.403

(Not Shown, Outside Boundary of Sheet)

SHEET INDEX MAP

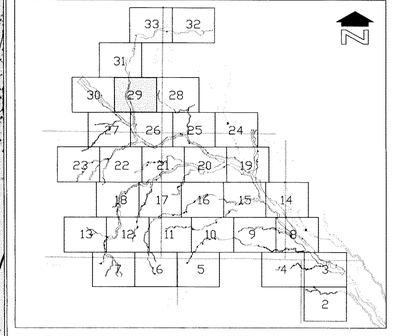

400' 0' 400' 800'

SCALE: 1"= 400 FEET

CONTOUR INTERVAL = 10 FEET

FLOOD CONTROL DISTRICT OF MARICOPA COUNTY

UPPER JACKRABBIT WASH AND TRIBUTARIES

APPROXIMATE ZONE A FLOODPLAIN DELINEATION

STUDY OF JACKRABBIT WASH, FCD 2000C019

WATERSHED "00"

DECEMBER 2003

Registered Professional Engineer Civil — Certificate No. 22208 — JACK K. MOODY — Date Signed 12-3-03 — ARIZONA, U.S.A.

JE FULLER HYDROLOGY & GEOMORPHOLOGY, INC. — TEMPE, ARIZONA – 480-752-2124

IN ASSOCIATION WITH

WOOD/PATEL ASSOCIATES — Civil Engineers, Hydrologists, Land Surveyors — (602) 335-8500

ARGUS CONSULTING — A CIVIL ENGINEERING COMPANY, L.L.C. — Scottsdale, Arizona 480-998-1111

WP# 001218 — SHEET 29 OF 33

THIS MAP WAS PREPARED BY PHOTOGRAMMETRIC METHODS TO NATIONAL MAP ACCURACY STANDARDS FOR 1"= 500' HORIZONTAL SCALE AND 10' CONTCUR INTERVALS.

LANDATA AIRBORNE SYSTEMS, IRVINE, CALIFORNIA
FLIGHT DATES: DECEMBER 2000

GROUND CONTROL SURVEY DATA
PROVIDED BY RBF CONSULTING, PHOENIX, ARIZONA

MATCH SHEET 31

MATCH SHEET 29

MATCH SHEET 27

LIMIT OF STUDY

5300 Q100 = 7400 CFS

5200 Q100 = 8200 CFS

5100 Q100 = 9000 CFS

5000 Q100 = 9000 CFS

4900 Q100 = 9000 CFS

4800 Q100 = 9000 CFS

ZONE A

ZONE X

JACKRABBIT WASH

2200

2210

2220

2190

2230

E 337000 E 338000 E 339000 E 340000 E 341000 E 342000 E 343000 E 344000 E 345000 E 346000

N 1038000 N 1037000 N 1036000 N 1035000 N 1034000 N 1033000 N 1032000 N 1031000 N 1030000

20 21 29 28 21 22 28 27 29 28 32 33 28 27 33 34

LEGEND

- 100-YR FLOODPLAIN BOUNDARY
- 100-YR ADMINISTRATIVE FLOODWAY
- 100-YR FLOODPLAIN BOUNDARY (EXISTING OR CONCURRENT STUDY) (Shown as white)
- 100-YR ADMINISTRATIVE FLOODWAY (EXISTING OR CONCURRENT STUDY) (Shown as white & gray)
- CROSS SECTION 200
- ZONE DESIGNATIONS ZONE A
- CORPORATE LIMITS Corporate Limits
- COUNTY BOUNDARY County Boundary
- SECTION BOUNDARY 12 | 7 / 13 | 18
- ELEVATION REFERENCE MARK AJ3594

NOTES

NOTE: ALL ELEVATIONS ARE BASED ON NORTH AMERICAN GEODETIC VERTICAL DATUM OF 1988.

NOTE: ALL NORTHING AND EASTING MARKS ARE IN NAD83 STATE PLANE COORDINATE SYSTEM

ELEVATION REFERENCE MARKS

GEODETIC DENSIFICATION CADASTRAL SURVEY (GDACS) CONTROL STATIONS

NGS PID	Station Designation	NAD 83 Northing (feet)	NAD 83 Easting (feet)	NAVD 88 Elevation (feet)
AJ3613	4KO3	1022758.793	348548.619	2234.403

(Not Shown, Outside Boundary of Sheet)

SHEET INDEX MAP

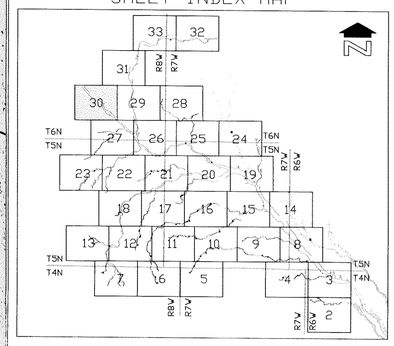

400' 0' 400' 800'

SCALE: 1"= 400 FEET

CONTOUR INTERVAL = 10 FEET

FLOOD CONTROL DISTRICT OF MARICOPA COUNTY

UPPER JACKRABBIT WASH AND TRIBUTARIES

APPROXIMATE ZONE A FLOODPLAIN DELINEATION

~~STUDY OF JACKRABBIT WASH, FCD 2000C019~~

WATERSHED "00"

DECEMBER 2003

Registered Professional Engineer (Civil) CERTIFICATE NO. 22208 JACK K. MOODY Date Signed 11-21-03 ARIZONA, U.S.A.

JE FULLER HYDROLOGY & GEOMORPHOLOGY, INC. TEMPE, ARIZONA - 480-752-2124

IN ASSOCIATION WITH

WOOD/PATEL ASSOCIATES Civil Engineers 2051 W. Northern Suite 100 Phoenix (602) 335-8500

ARGUS CONSULTING A CIVIL ENGINEERING COMPANY, L.L.C. Scottsdale, Arizona 480-998-2171

WP# 001218

THIS MAP WAS PREPARED BY PHOTOGRAMMETRIC METHODS TO NATIONAL MAP ACCURACY STANDARDS FOR 1"= 500' HORIZONTAL SCALE AND 10' CONTOUR INTERVALS.

LANDATA AIRBORNE SYSTEMS, IRVINE, CALIFORNIA
FLIGHT DATES: DECEMBER 2000

GROUND CONTROL SURVEY DATA
PROVIDED BY RBF CONSULTING, PHOENIX, ARIZONA

MATCH SHEET 33

MATCH SHEET 30

MATCH SHEET 29

ZONE A

ZONE X

ZONE X

1100 Q100 = 2900 CFS

900 Q100 = 3700 CFS

800 Q100 = 4000 CFS

1000 Q100 = 3300 CFS

LIMIT OF STUDY

76-RB-S35-8

LEGEND

100-YR FLOODPLAIN BOUNDARY	
100-YR ADMINISTRATIVE FLOODWAY	
100-YR FLOODPLAIN BOUNDARY (EXISTING OR CONCURRENT STUDY)	(Shown as white)
100-YR ADMINISTRATIVE FLOODWAY (EXISTING OR CONCURRENT STUDY)	(Shown as white & gray)
CROSS SECTION	200
ZONE DESIGNATIONS	ZONE A
CORPORATE LIMITS	Corporate Limits
COUNTY BOUNDARY	County Boundary
SECTION BOUNDARY	12 | 7 / 13 | 18
ELEVATION REFERENCE MARK	AJ3594

NOTES

NOTE: ALL ELEVATIONS ARE BASED ON NORTH AMERICAN GEODETIC VERTICAL DATUM OF 1988.

NOTE: ALL NORTHING AND EASTING MARKS ARE IN NAD83 STATE PLANE COORDINATE SYSTEM

ELEVATION REFERENCE MARKS

GEODETIC DENSIFICATION CADASTRAL SURVEY (GDACS) CONTROL STATIONS

NGS PID	Station Designation	NAD 83 Northing (feet)	NAD 83 Easting (feet)	NAVD 88 Elevation (feet)
AJ3625	4MO2	1056733.045	351955.512	2388.058

(Not Shown, Outside Boundary of Sheet)

SHEET INDEX MAP

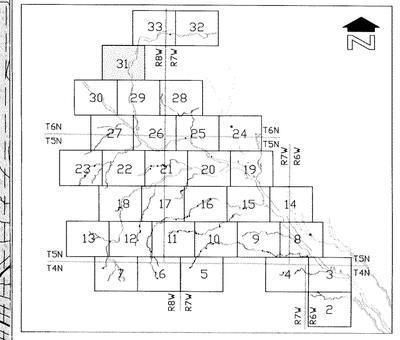

400' 0' 400' 800'

SCALE: 1"= 400 FEET

CONTOUR INTERVAL = 10 FEET

FLOOD CONTROL DISTRICT OF MARICOPA COUNTY

UPPER JACKRABBIT WASH AND TRIBUTARIES

APPROXIMATE ZONE A FLOODPLAIN DELINEATION

STUDY OF JACKRABBIT WASH, FCD 2000C019

WATERSHED "00"

DECEMBER 2003

Registered Professional Engineer, Certificate No. 22208, JACK K. MOODY, Date Signed 11-21-03, ARIZONA, U.S.A.

JE FULLER HYDROLOGY & GEOMORPHOLOGY, INC.
TEMPE, ARIZONA - 480-752-2124

IN ASSOCIATION WITH

WOOD/PATEL ASSOCIATES
Civil Engineers
Water Resources
Land Surveyors
(602) 335-8500

ARGUS CONSULTING
A CIVIL ENGINEERING COMPANY, L.L.C.
Scottsdale, Arizona 480-348-1717

WP# 001218

SHEET 31 OF 33

THIS MAP WAS PREPARED BY PHOTOGRAMMETRIC METHODS TO NATIONAL MAP ACCURACY STANDARDS FOR 1"= 500' HORIZONTAL SCALE AND 10' CONTOUR INTERVALS.

LANDATA AIRBORNE SYSTEMS, IRVINE, CALIFORNIA
FLIGHT DATES: DECEMBER 2000

GROUND CONTROL SURVEY DATA
PROVIDED BY RBF CONSULTING, PHOENIX, ARIZONA

LEGEND

100-YR FLOODPLAIN BOUNDARY	
100-YR ADMINISTRATIVE FLOODWAY	
100-YR FLOODPLAIN BOUNDARY (EXISTING OR CONCURRENT STUDY)	(Shown as white)
100-YR ADMINISTRATIVE FLOODWAY (EXISTING OR CONCURRENT STUDY)	(Shown as white & gray)
CROSS SECTION	200
ZONE DESIGNATIONS	ZONE A
CORPORATE LIMITS	Corporate Limits
COUNTY BOUNDARY	County Boundary
SECTION BOUNDARY	12 | 7 / 13 | 18
ELEVATION REFERENCE MARK	AJ3594

NOTES

NOTE: ALL ELEVATIONS ARE BASED ON NORTH AMERICAN GEODETIC VERTICAL DATUM OF 1988.

NOTE: ALL NORTHING AND EASTING MARKS ARE IN NAD83 STATE PLANE COORDINATE SYSTEM

ELEVATION REFERENCE MARKS

GEODETIC DENSIFICATION CADASTRAL SURVEY (GDACS) CONTROL STATIONS

NGS PID	Station Designation	NAD 83 Northing (feet)	NAD 83 Easting (feet)	NAVD 88 Elevation (feet)
AJ3625	4MO2	1056733.045	357955.512	2388.058

(Not Shown, Outside Boundary of Sheet)

SHEET INDEX MAP

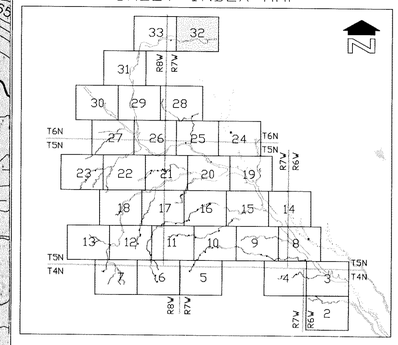

400' 0' 400' 800'

SCALE: 1"= 400 FEET

CONTOUR INTERVAL = 10 FEET

FLOOD CONTROL DISTRICT OF MARICOPA COUNTY

UPPER JACKRABBIT WASH AND TRIBUTARIES

APPROXIMATE ZONE A FLOODPLAIN DELINEATION STUDY OF JACKRABBIT WASH, FCD 2000C019
WATERSHED "00"
DECEMBER 2003

Registered Professional Engineer Stamp — Jack K. Moody — 22208 — ARIZONA, U.S.A.

JE FULLER HYDROLOGY & GEOMORPHOLOGY, INC.
TEMPE, ARIZONA – 480-752-2124
IN ASSOCIATION WITH
WOOD/PATEL ASSOCIATES
Civil Engineers
Hydrologists
Land Surveyors
(602) 335-8500
ARGUS CONSULTING
A CIVIL ENGINEERING COMPANY, L.L.C.
Scottsdale, Arizona 480.596.1111

WP# 001218

THIS MAP WAS PREPARED BY PHOTOGRAMMETRIC METHODS TO NATIONAL MAP ACCURACY STANDARDS FOR 1"= 500' HORIZONTAL SCALE AND 10' CONTOUR INTERVALS.

LANDATA AIRBORNE SYSTEMS, IRVINE, CALIFORNIA
FLIGHT DATES: DECEMBER 2000

GROUND CONTROL SURVEY DATA
PROVIDED BY RBF CONSULTING, PHOENIX, ARIZONA

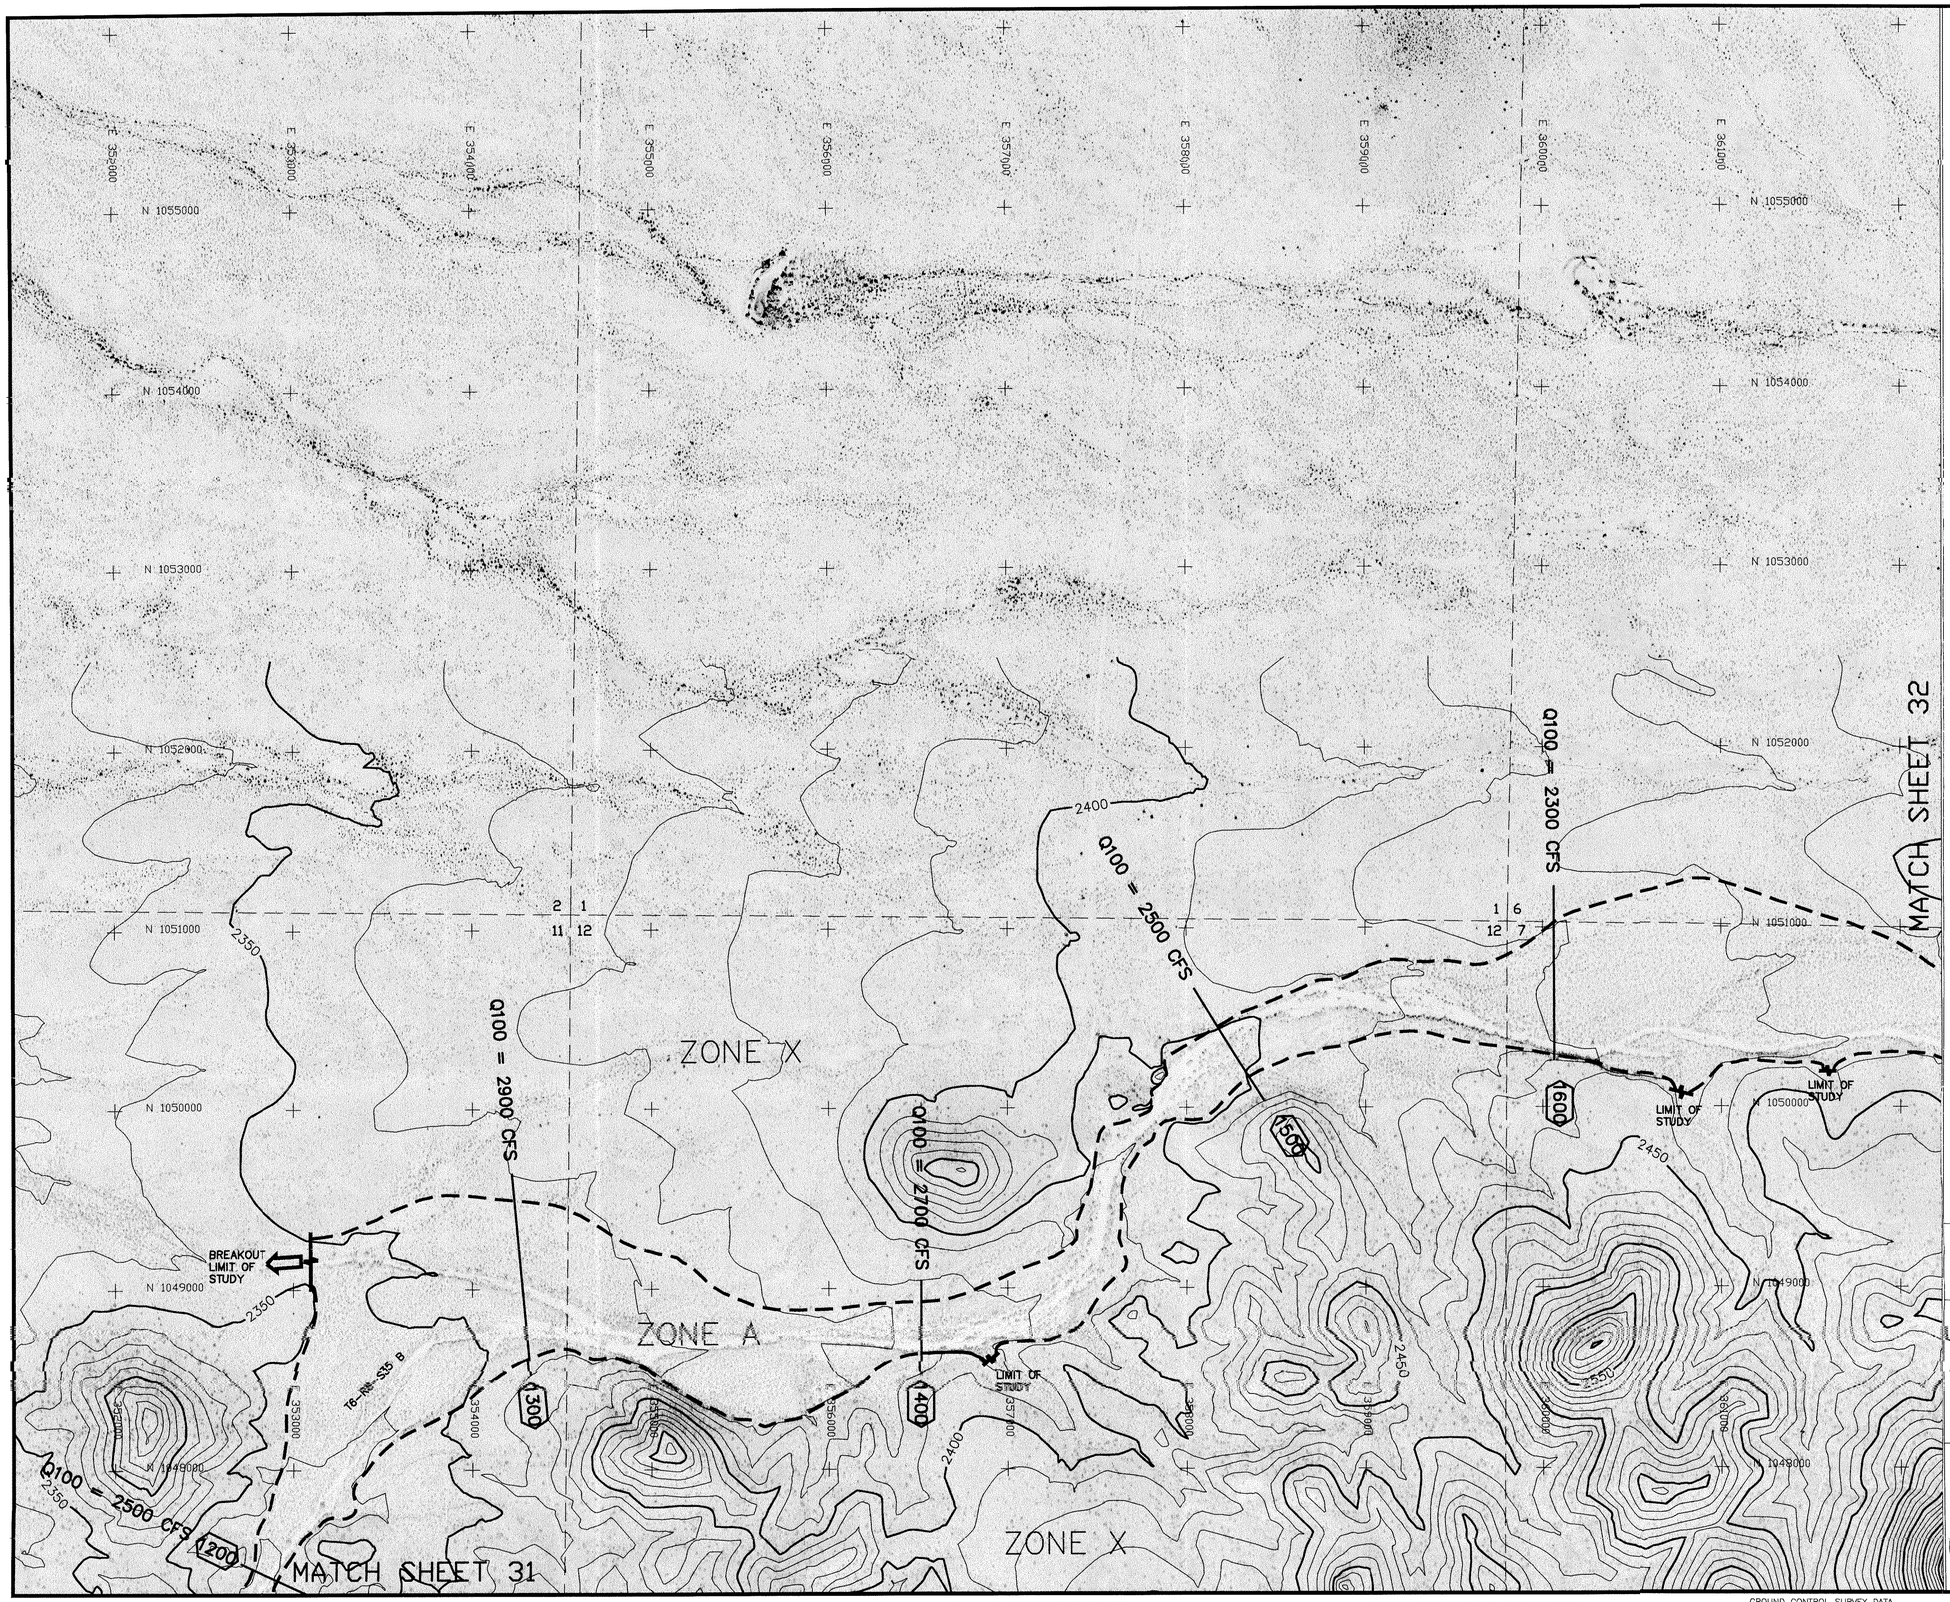

LEGEND

100-YR FLOODPLAIN BOUNDARY	
100-YR ADMINISTRATIVE FLOODWAY	
100-YR FLOODPLAIN BOUNDARY (EXISTING OR CONCURRENT STUDY)	(Shown as white)
100-YR ADMINISTRATIVE FLOODWAY (EXISTING OR CONCURRENT STUDY)	(Shown as white & gray)
CROSS SECTION	200
ZONE DESIGNATIONS	ZONE A
CORPORATE LIMITS	Corporate Limits
COUNTY BOUNDARY	County Boundary
SECTION BOUNDARY	12 | 7 / 13 | 18
ELEVATION REFERENCE MARK	AJ3594

NOTES

NOTE: ALL ELEVATIONS ARE BASED ON NORTH AMERICAN GEODETIC VERTICAL DATUM OF 1988.

NOTE: ALL NORTHING AND EASTING MARKS ARE IN NAD83 STATE PLANE COORDINATE SYSTEM

ELEVATION REFERENCE MARKS

GEODETIC DENSIFICATION CADASTRAL SURVEY (GDACS) CONTROL STATIONS

NGS PID	Station Designation	NAD 83 Northing (feet)	NAD 83 Easting (feet)	NAVD 88 Elevation (feet)
AJ3625	4MO2	1056733.045	357955.512	2388.058

(Not Shown, Outside Boundary of Sheet)

SHEET INDEX MAP

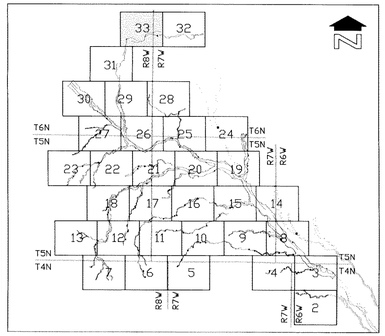

400' 0' 400' 800'

SCALE: 1"= 400 FEET

CONTOUR INTERVAL = 10 FEET

FLOOD CONTROL DISTRICT OF MARICOPA COUNTY

UPPER JACKRABBIT WASH AND TRIBUTARIES

APPROXIMATE ZONE A FLOODPLAIN DELINEATION
STUDY OF JACKRABBIT WASH, FCD 2000C019
WATERSHED "00"
DECEMBER 2003

Registered Professional Engineer (Civil) JACK K. MOODY 22208 Date signed 12-3-03 ARIZONA, U.S.A.

JE FULLER HYDROLOGY & GEOMORPHOLOGY, INC.
TEMPE, ARIZONA – 480-752-2124

IN ASSOCIATION WITH

WOOD/PATEL ASSOCIATES
Civil Engineers Hydrologists Land Surveyors
(602) 335-8500

ARGUS CONSULTING

WP# 001218

THIS MAP WAS PREPARED BY PHOTOGRAMMETRIC METHODS TO NATIONAL MAP ACCURACY STANDARDS FOR 1"= 500' HORIZONTAL SCALE AND 10' CONTOUR INTERVALS.

LANDATA AIRBORNE SYSTEMS, IRVINE, CALIFORNIA
FLIGHT DATES: DECEMBER 2000

GROUND CONTROL SURVEY DATA
PROVIDED BY RBF CONSULTING, PHOENIX, ARIZONA

EXHIBIT C
ANNOTATED FLOOD INSURANCE RATE MAPS

Approximate Zone A FDS of Watershed "OO"
Upper Jackrabbit Wash and Tributaries, FCD 2000C019
Wood, Patel & Associates, Inc.

Only one of the FEMA Flood Insurance Rate Maps is printed in this study area.

ELEVATION REFERENCE MARKS

REFERENCE MARK	ELEVATION (FEET NGVD)	DESCRIPTION OF LOCATION
RM1051	1700.58	This station is located at the corner common to sections 8, 9, 16, and 17, T4N, R6W, GLO brass cap dated 1916, 1.2 feet above ground.
RM1052	1726.07	This station is located 10.1 miles north of the centerline of the CAP Canal along Wickenburg Road, a standard USGS brass cap in a concrete post 103 feet north of the roadway intersection with Vulture Mine Road, stamped 25 WLS 1957 1726.
RM3089	1752.08	GLO brass cap on 2-inch pipe, 0.8 foot above ground, common corner of sections 27, 28, 33, and 34, T5N, R6W, dated 1916.
RM3090	1726.32	GLO brass cap on 2-inch pipe, 1.1 feet above ground, common corner of sections 33 and 34, T5N, R6W, dated 1916.

EXHIBIT C
ANNOTATED FIRM PANEL

LEGEND
100-YR FLOODPLAIN BOUNDARY
100-YR ADMINISTRATIVE FLOODWAY
WOOD/PATEL DECEMBER 2003

LEGEND

To obtain more detailed information in areas where Base Flood Elevations (BFEs)and /or floodways have been determined, users are encouraged to consult the Flood Profiles and Floodway Data tables contained within the Flood Insurance Study (FIS) report that accompanies this FIRM. Users should be aware that BFEs shown on the FIRM represent rounded whole-foot elevations and therefore may not exactly reflect the flood elevation data presented in the FIS. BFEs shown on the FIRM are intended for flood insurance rating purposes only and should not be used as the sole source of flood elevation information. Accordingly, flood elevation data presented in the FIS should be utilized in conjunction with the FIRM for purposes of construction and /or floodplain management.

ERM elevations listed on this map were obtained and/or developed to establish vertical control for determination of flood elevations and floodplain boundaries portrayed on this map. Users should be aware that these ERM elevations may have changed since the publication of this map. To obtain up-to-date elevation information on National Geodetic Survey (NGS) ERMs shown on this map, please contact the Information Services Branch of the NGS at (301) 713-3242, or visit their website at www.ngs.noaa.gov. Map users should seek verification of non-NGS ERM monument elevations when using these elevations for construction or floodplain management purposes.

Coastal BFE's shown on this map may apply only landward of 0.0' NGVD. Users of this FIRM should be aware that coastal flood elevations are also provided in the Summary of Stillwater Elevations table in the Flood Insurance Study report for this community. Elevations shown in the Summary of Stillwater Elevations table should be used for construction, and / or floodplain management purposes when they are higher than the elevations shown on this FIRM.

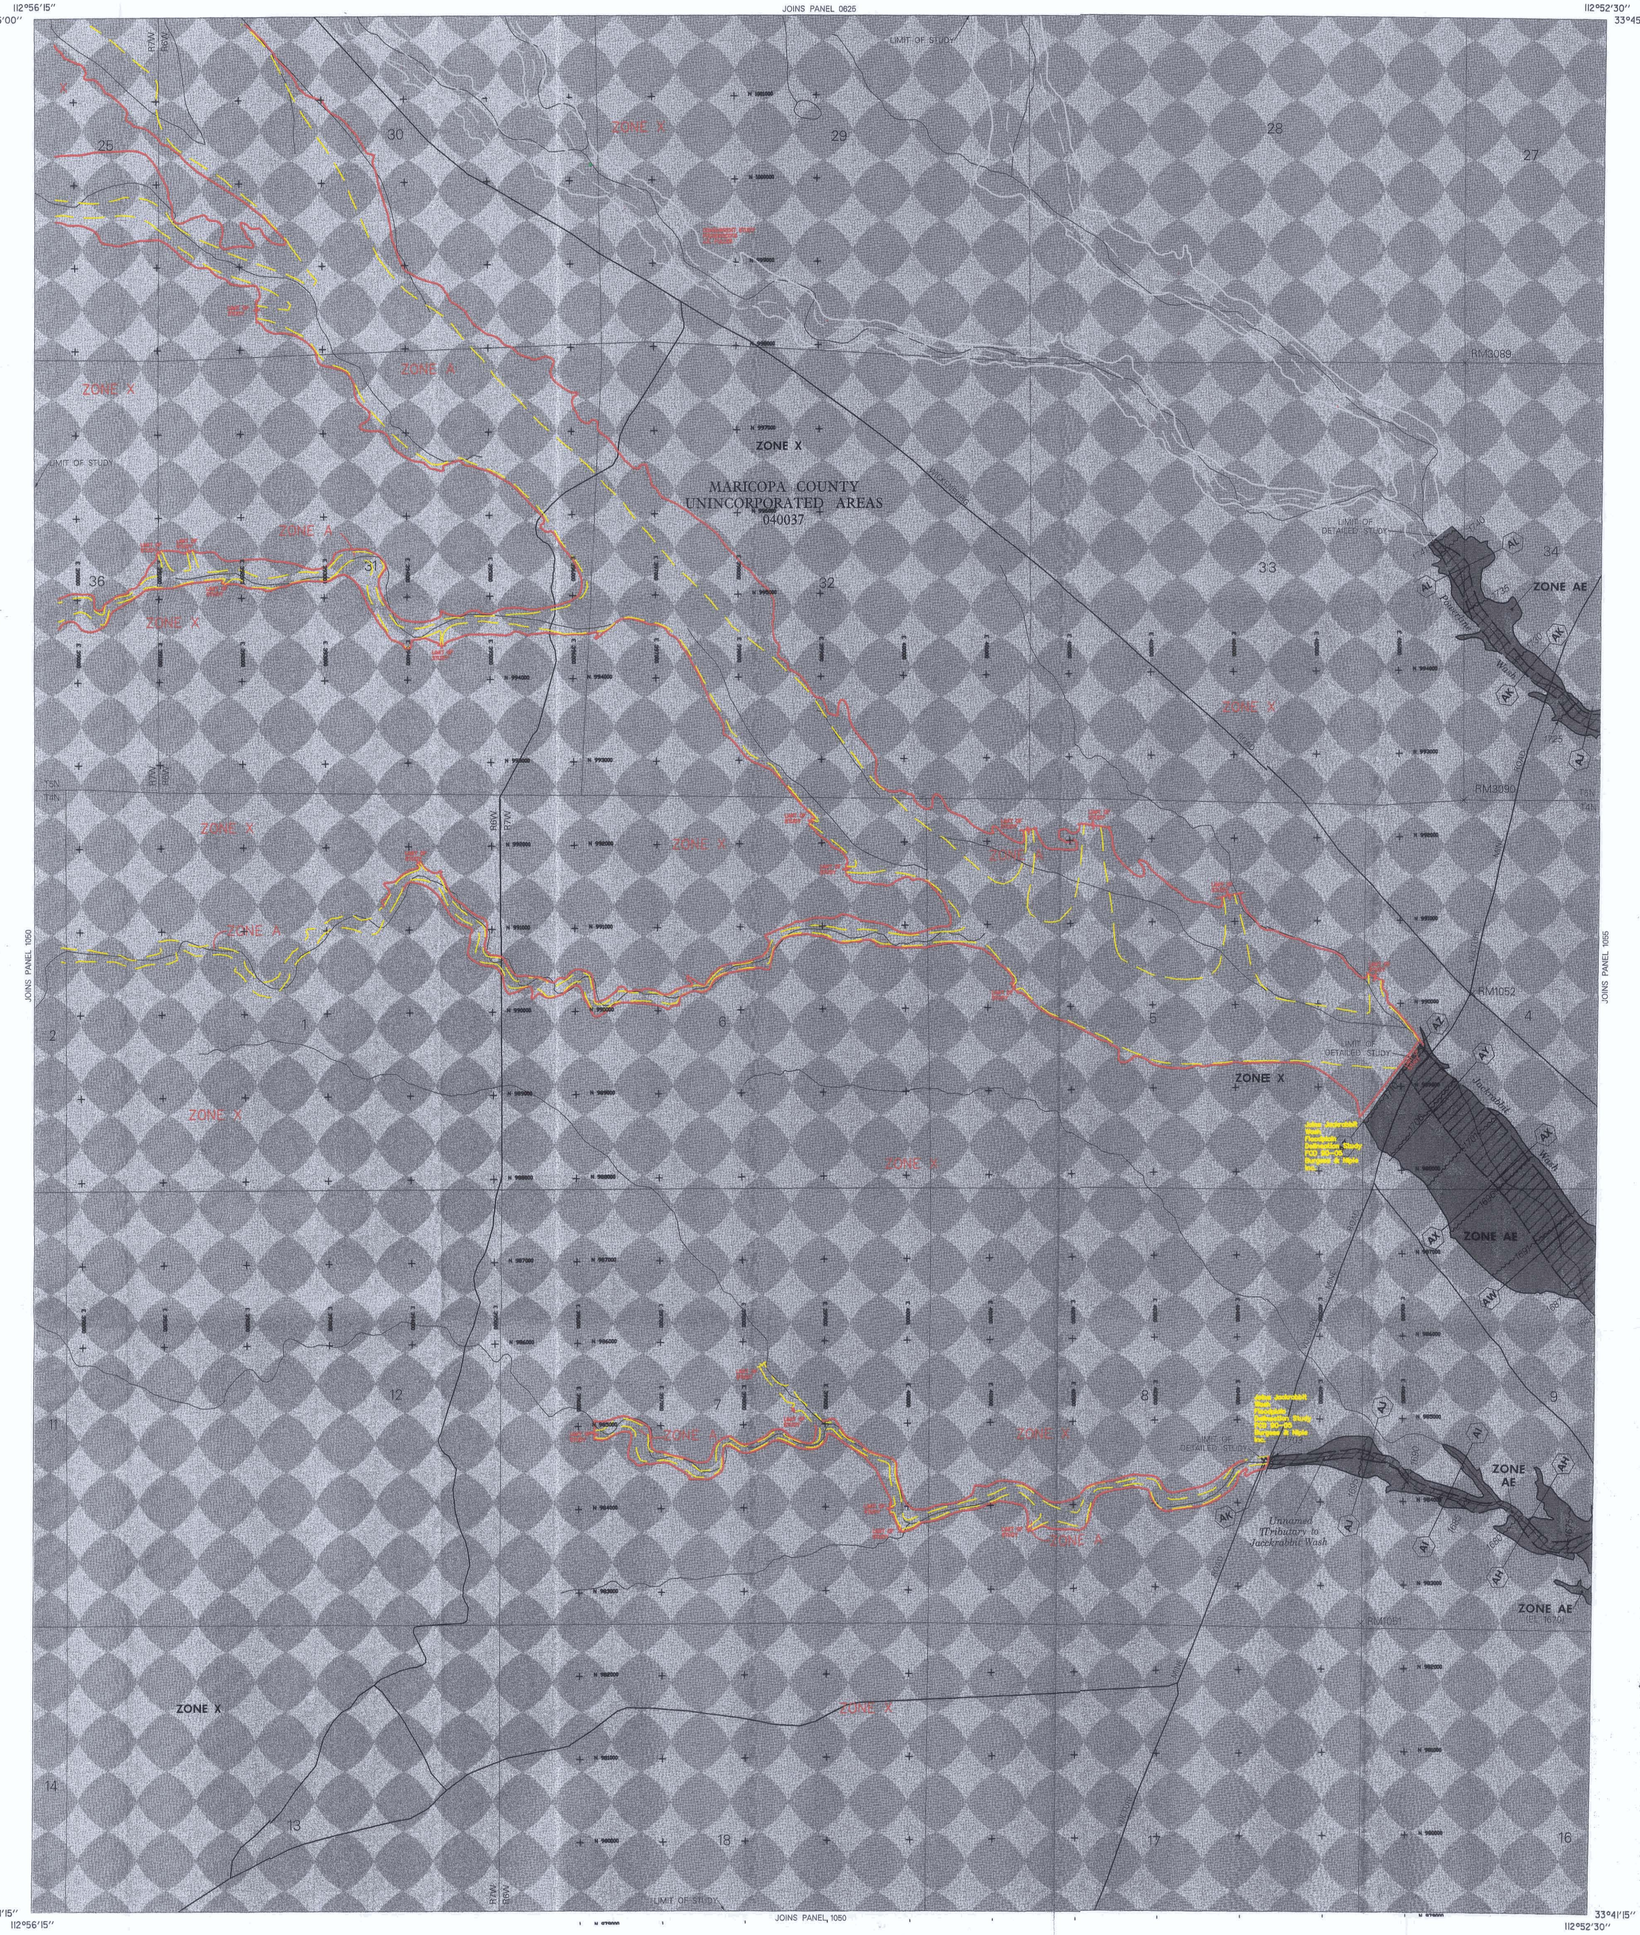

LEGEND

SPECIAL FLOOD HAZARD AREAS INUNDATED BY 100-YEAR FLOOD

ZONE A No base flood elevations determined.

ZONE AE Base flood elevations determined.

ZONE AH Flood depths of 1 to 3 feet (usually areas of ponding); base flood elevations determined.

ZONE AO Flood depths of 1 to 3 feet (usually sheet flow on sloping terrain); average depths determined. For areas of alluvial fan flooding, velocities also determined.

ZONE A99 To be protected from 100-year flood by Federal flood protection system under construction ; no base flood elevations determined.

ZONE V Coastal flood with velocity hazard (wave action); no base flood elevations determined.

ZONE VE Coastal flood with velocity hazard (wave action); base flood elevations determined.

FLOODWAY AREAS IN ZONE AE

OTHER FLOOD AREAS

ZONE X Areas of 500-year flood; areas of 100-year flood with average depths of less than 1 foot or with drainage areas less than 1 square mile; and areas protected by levees from 100-year flood.

OTHER AREAS

ZONE X Areas determined to be outside 500-year floodplain.

ZONE D Areas in which flood hazards are undetermined.

UNDEVELOPED COASTAL BARRIERS

Identified 1983 | Identified 1990 | Otherwise Protected Areas

Coastal barrier areas are normally located within or adjacent to Special Flood Hazard Areas.

Floodplain Boundary

Floodway Boundary

Zone D Boundary

Boundary Dividing Special Flood Hazard Zones, and Boundary Dividing Areas of Different Coastal Base Flood Elevations Within Special Flood Hazard Zones.

513 Base Flood Elevation Line; Elevation in Feet. See Map Index for Elevation Datum.

(EL 987) Cross Section Line

Base Flood Elevation in Feet Where Uniform Within Zone. See Map Index for Elevation Datum.

RM7 Elevation Reference Mark

M2 River Mile

97°07'30", 32°22'30" Horizontal Coordinates Based on North American Datum of 1927 (NAD 27) Projection.

NOTES

This map is for use in administering the National Flood Insurance Program; it does not necessarily identify all areas subject to flooding, particularly from local drainage sources of small size, or all planimetric features outside Special Flood Hazard Areas. The community map repository should be consulted for more detailed data on BFE's, and for any information on floodway delineations, prior to use of this map for property purchase or construction purposes.

Areas of Special Flood Hazard (100-year flood) include Zones A, AE, A1-A30, AH, AO, A99, V, VE and V1-V30.

Certain areas not in Special Flood Hazard Areas may be protected by flood control structures.

Boundaries of the floodways were computed at cross sections and interpolated between cross sections. The floodways were based on hydraulic considerations with regard to requirements of the Federal Emergency Management Agency.

Floodway widths in some areas may be too narrow to show to scale. Refer to Floodway Data Table where floodway width is shown at 120 inch.

Corporate limits shown are current as of the date of this map. The user should contact appropriate community officials to determine if corporate limits have changed subsequent to the issuance of this map.

This map may incorporate approximate boundaries of Coastal Barrier Resource System Units and /or Otherwise Protected Areas established under the Coastal Barrier Improvement Act of 1990 (PL 101-591).

For community map revision history prior to countywide mapping, see Section 6.0 of the Flood Insurance Study Report.

For adjoining map panels and base map source see separately printed Map Index.

MAP REPOSITORY
Refer to Repository Listing on Map Index

EFFECTIVE DATE OF COUNTYWIDE FLOOD INSURANCE RATE MAP:
APRIL 15, 1988

EFFECTIVE DATE(S) OF REVISION(S) TO THIS PANEL:
DECEMBER 3, 1993, SEPTEMBER 30, 1996

Map revised July 19, 2001 to update corporate limits, to change base flood elevations, to add base flood elevations, to add Special Flood Hazard Areas, to change Special Flood Hazard Areas, to change zone designations, to update map format, to add roads and road names, and to incorporate previously issued Letters of Map Revision.

To determine if flood insurance is available, contact an insurance agent or call the National Flood Insurance Program at (800) 638-6620.

APPROXIMATE SCALE IN FEET
1000 0 1000

CLM 1035

NATIONAL FLOOD INSURANCE PROGRAM

FIRM
FLOOD INSURANCE RATE MAP

MARICOPA COUNTY, ARIZONA AND INCORPORATED AREAS

PANEL 1035 OF 4350
(SEE MAP INDEX FOR PANELS NOT PRINTED)

CONTAINS: COMMUNITY	NUMBER	PANEL	SUFFIX
MARICOPA COUNTY, UNINCORPORATED AREAS	040037	1035	G

MAP NUMBER 04013C1035 G

MAP REVISED: JULY 19, 2001

Federal Emergency Management Agency

EXHIBIT D
CD CONTAINING ELECTRONIC FILES

Approximate Zone A FDS of Watershed "OO"
Upper Jackrabbit Wash and Tributaries, FCD 2000C019
Wood, Patel & Associates, Inc.

Approximate Zone A Floodplain Delineation Study of Watershed "OO" (Upper Jackrabbit Wash and Tributaries)

Community Name: Maricopa County, Arizona
Date Prepared: January 7, 2004
Study Contractor Name: Wood, Patel & Associates, Inc.
2051 West Northern, Suite 100, Phoenix, AZ. 85021

Flooding Source: Upper Jackrabbit Wash and Tributaries

AUTOCAD DXF FILE:

BASEDXF1	dxf	5,403,228	12/30/2003	03:10p

HYDROLIC MODEL FILES:

FLOW	DAT	633	04/30/2002	10:52a
Profile	txt	8,887	01/20/2003	01:31p
T4R6S04	f01	1,876	04/15/2003	08:08a
T4R6S04	g01	35,533	10/13/2003	10:48a
T4R6S04	O01	118,464	10/13/2003	10:48a
T4R6S04	p01	3,978	09/30/2003	01:21p
T4R6S04	prj	612	10/13/2003	11:00a
T4R6S04	r01	42,188	10/13/2003	10:48a
T4R6S05	f01	1,241	04/15/2003	08:32a
T4R6S05	g01	5,716	10/16/2003	01:10p
T4R6S05	O01	51,264	10/16/2003	01:10p
T4R6S05	p01	1,628	09/30/2003	01:10p
T4R6S05	prj	612	10/16/2003	05:01p
T4R6S05	r01	7,858	10/16/2003	01:10p
T4R6S08	f01	937	04/15/2003	08:41a
T4R6S08	g01	2,758	10/16/2003	10:11a
T4R6S08	O01	41,664	10/16/2003	10:12a
T4R6S08	p01	1,347	04/15/2003	08:41a
T4R6S08	prj	612	10/16/2003	10:17a
T4R6S08	r01	4,218	10/16/2003	10:12a
T4R6S7	FM2	11,661	01/17/2002	09:38a
T4R8S04	f01	733	05/29/2003	02:38p
T4R8S04	g01	2,058	09/30/2003	02:13p
T4R8S04	O01	40,064	09/30/2003	02:13p
T4R8S04	p01	1,029	04/15/2003	08:49a
T4R8S04	prj	612	09/30/2003	02:20p
T4R8S04	r01	3,093	09/30/2003	02:13p
T4R8S3	FM2	13,587	03/08/2002	08:27a
T5R6S31	f01	882	04/15/2003	09:03a
T5R6S31	g01	3,742	09/30/2003	02:33p
T5R6S31	O01	44,864	09/30/2003	02:36p
T5R6S31	p01	1,580	09/30/2003	02:37p
T5R6S31	prj	612	10/01/2003	12:38p
T5R6S31	r01	5,174	09/30/2003	02:36p
T5R6S32	f01	2,151	04/15/2003	09:14a
T5R6S32	g01	11,644	10/01/2003	01:02p
T5R6S32	O01	67,264	10/01/2003	01:19p
T5R6S32	p01	1,680	10/01/2003	01:19p
T5R6S32	prj	612	10/01/2003	01:24p
T5R6S32	r01	14,698	10/01/2003	01:19p
T5R7S05	f01	1,192	04/15/2003	09:23a

T5R7S05	g01	5,238	10/15/2003	01:24p
T5R7S05	O01	49,664	10/15/2003	01:26p
T5R7S05	p01	1,580	10/15/2003	01:26p
T5R7S05	prj	612	10/15/2003	01:27p
T5R7S05	r01	7,280	10/15/2003	01:26p
T5R7S08	f01	849	05/29/2003	03:34p
T5R7S08	g01	5,261	10/01/2003	01:47p
T5R7S08	O01	51,264	10/01/2003	01:47p
T5R7S08	p01	1,031	04/15/2003	09:34a
T5R7S08	prj	612	10/15/2003	01:22p
T5R7S08	r01	6,695	10/01/2003	01:47p
T5R7S09	f01	1,037	05/29/2003	03:36p
T5R7S09	g01	3,878	10/01/2003	02:01p
T5R7S09	O01	46,464	10/01/2003	02:01p
T5R7S09	p01	1,031	04/15/2003	09:44a
T5R7S09	prj	612	10/01/2003	02:56p
T5R7S09	r01	5,231	10/01/2003	02:01p
T5R7S10	f01	1,419	04/15/2003	09:51a
T5R7S10	g01	19,721	10/15/2003	09:50a
T5R7S10	O01	89,664	10/15/2003	09:50a
T5R7S10	p01	3,080	10/01/2003	04:04p
T5R7S10	prj	612	10/15/2003	11:25a
T5R7S10	r01	24,656	10/15/2003	09:50a
T5R7S11	f01	1,011	04/15/2003	10:04a
T5R7S11	g01	3,840	10/01/2003	04:47p
T5R7S11	O01	43,264	10/01/2003	04:48p
T5R7S11	p01	1,630	10/01/2003	04:48p
T5R7S11	prj	612	10/13/2003	01:47p
T5R7S11	r01	5,304	10/01/2003	04:48p
T5R7S23A	f01	2,560	04/15/2003	12:44p
T5R7S23A	g01	16,172	10/10/2003	10:48a
T5R7S23A	O01	83,264	10/10/2003	10:48a
T5R7S23A	p01	1,447	04/15/2003	12:44p
T5R7S23A	prj	613	10/10/2003	11:07a
T5R7S23A	r01	19,586	10/10/2003	10:48a
T5R7S23B	f01	1,645	05/29/2003	03:53p
T5R7S23B	g01	8,207	10/01/2003	05:29p
T5R7S23B	O01	60,864	10/01/2003	05:29p
T5R7S23B	p01	1,031	04/15/2003	12:57p
T5R7S23B	prj	613	10/02/2003	07:52a
T5R7S23B	r01	10,263	10/01/2003	05:29p
T5R8S02	f01	1,389	04/15/2003	01:21p
T5R8S02	g01	5,623	10/02/2003	10:27a
T5R8S02	O01	51,264	10/02/2003	10:46a
T5R8S02	p01	1,630	10/02/2003	10:47a
T5R8S02	prj	612	10/02/2003	10:59a
T5R8S02	r01	7,578	10/02/2003	10:46a
T5R8S10A	f01	580	05/29/2003	03:56p
T5R8S10A	g01	1,961	10/02/2003	11:03a
T5R8S10A	O01	40,064	10/02/2003	11:03a
T5R8S10A	p01	1,031	04/15/2003	01:42p
T5R8S10A	prj	613	10/02/2003	11:06a
T5R8S10A	r01	2,931	10/02/2003	11:03a
T5R8S10B	f01	884	05/29/2003	03:58p
T5R8S10B	g01	2,920	10/02/2003	11:08a
T5R8S10B	O01	43,264	10/02/2003	11:08a
T5R8S10B	p01	1,031	04/15/2003	03:48p

```
T5R8S10B prj              613 10/02/2003  11:12a
T5R8S10B r01            4,113 10/02/2003  11:08a
T5R8S13  f01            1,165 04/15/2003  03:52p
T5R8S13  g01            6,488 10/02/2003  11:20a
T5R8S13  O01           54,464 10/02/2003  11:20a
T5R8S13  p01            1,397 04/15/2003  03:52p
T5R8S13  prj              612 10/02/2003  03:49p
T5R8S13  r01            8,442 10/02/2003  11:20a
T5R8S22  FM2           13,611 02/18/2003  10:16a
T5R8S28A FM2           13,700 02/17/2003  06:15p
T5R8S34A f01              657 05/29/2003  05:14p
T5R8S34A g01            2,679 10/02/2003  03:53p
T5R8S34A O01           41,664 10/02/2003  03:53p
T5R8S34A p01            1,031 04/15/2003  04:07p
T5R8S34A prj              613 10/02/2003  03:56p
T5R8S34A r01            3,703 10/02/2003  03:53p
T5R8S34B FM2           15,214 02/18/2003  09:43a
T5R8S36A FM2           15,607 02/18/2003  11:33a
T6R7S29  FM2           13,593 01/16/2002  04:54p
T6R8S34  f01              508 04/15/2003  04:22p
T6R8S34  g01            2,030 10/02/2003  04:00p
T6R8S34  O01           40,064 10/02/2003  04:01p
T6R8S34  p01            1,530 10/02/2003  04:03p
T6R8S34  prj              612 10/02/2003  04:03p
T6R8S34  r01            3,066 10/02/2003  04:01p
T6R8S35A f01            1,395 04/15/2003  04:29p
T6R8S35A g01            5,295 10/02/2003  04:26p
T6R8S35A O01           51,264 10/02/2003  04:26p
T6R8S35A p01            1,880 10/02/2003  04:23p
T6R8S35A prj              613 10/02/2003  04:32p
T6R8S35A r01            7,634 10/02/2003  04:26p
T6R8S35B f01            1,648 04/15/2003  04:46p
T6R8S35B g01           10,407 10/07/2003  02:44p
T6R8S35B O01           67,264 10/07/2003  02:44p
T6R8S35B p01            1,680 10/02/2003  04:52p
T6R8S35B prj              613 10/07/2003  02:45p
T6R8S35B r01           13,222 10/07/2003  02:44p
            136 File(s)      7,127,069 bytes
```