BUCKEYE AREA DRAINAGE MASTER PLAN

CHANNEL #5

MAY 2009

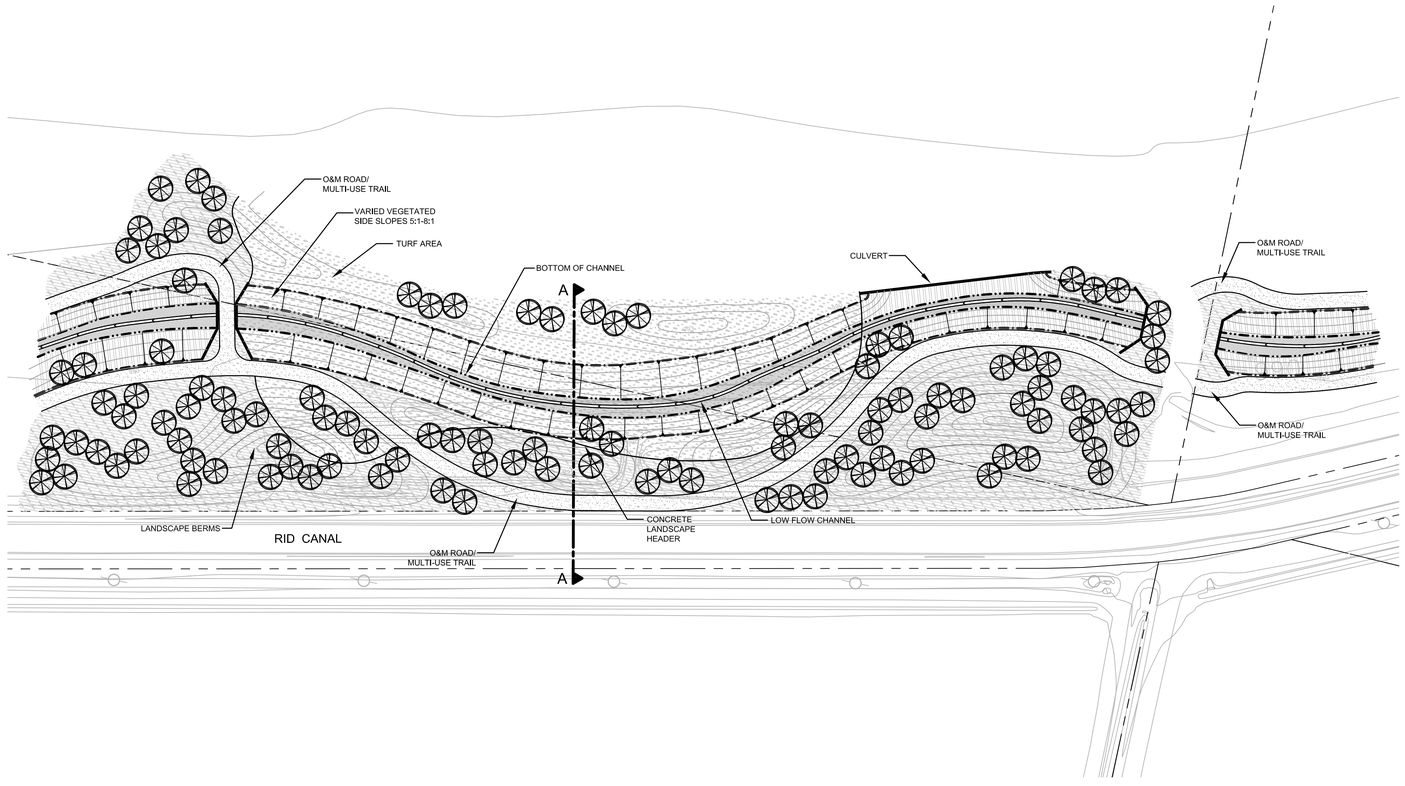

CHANNEL #5

N

0 25 50 100 200

LEGEND

- UPLAND SEED MIX
- CHANNEL SLOPE SEED MIX
- CHANNEL BOTTOM SEED MIX

2801 W. Durango Street, Phoenix, AZ 85009, 602-506-2929

www.fcd.maricopa.gov