BUCKEYE AREA DRAINAGE MASTER PLAN

RAINBOW PARK & ROOKS BASINS

MAY 2009

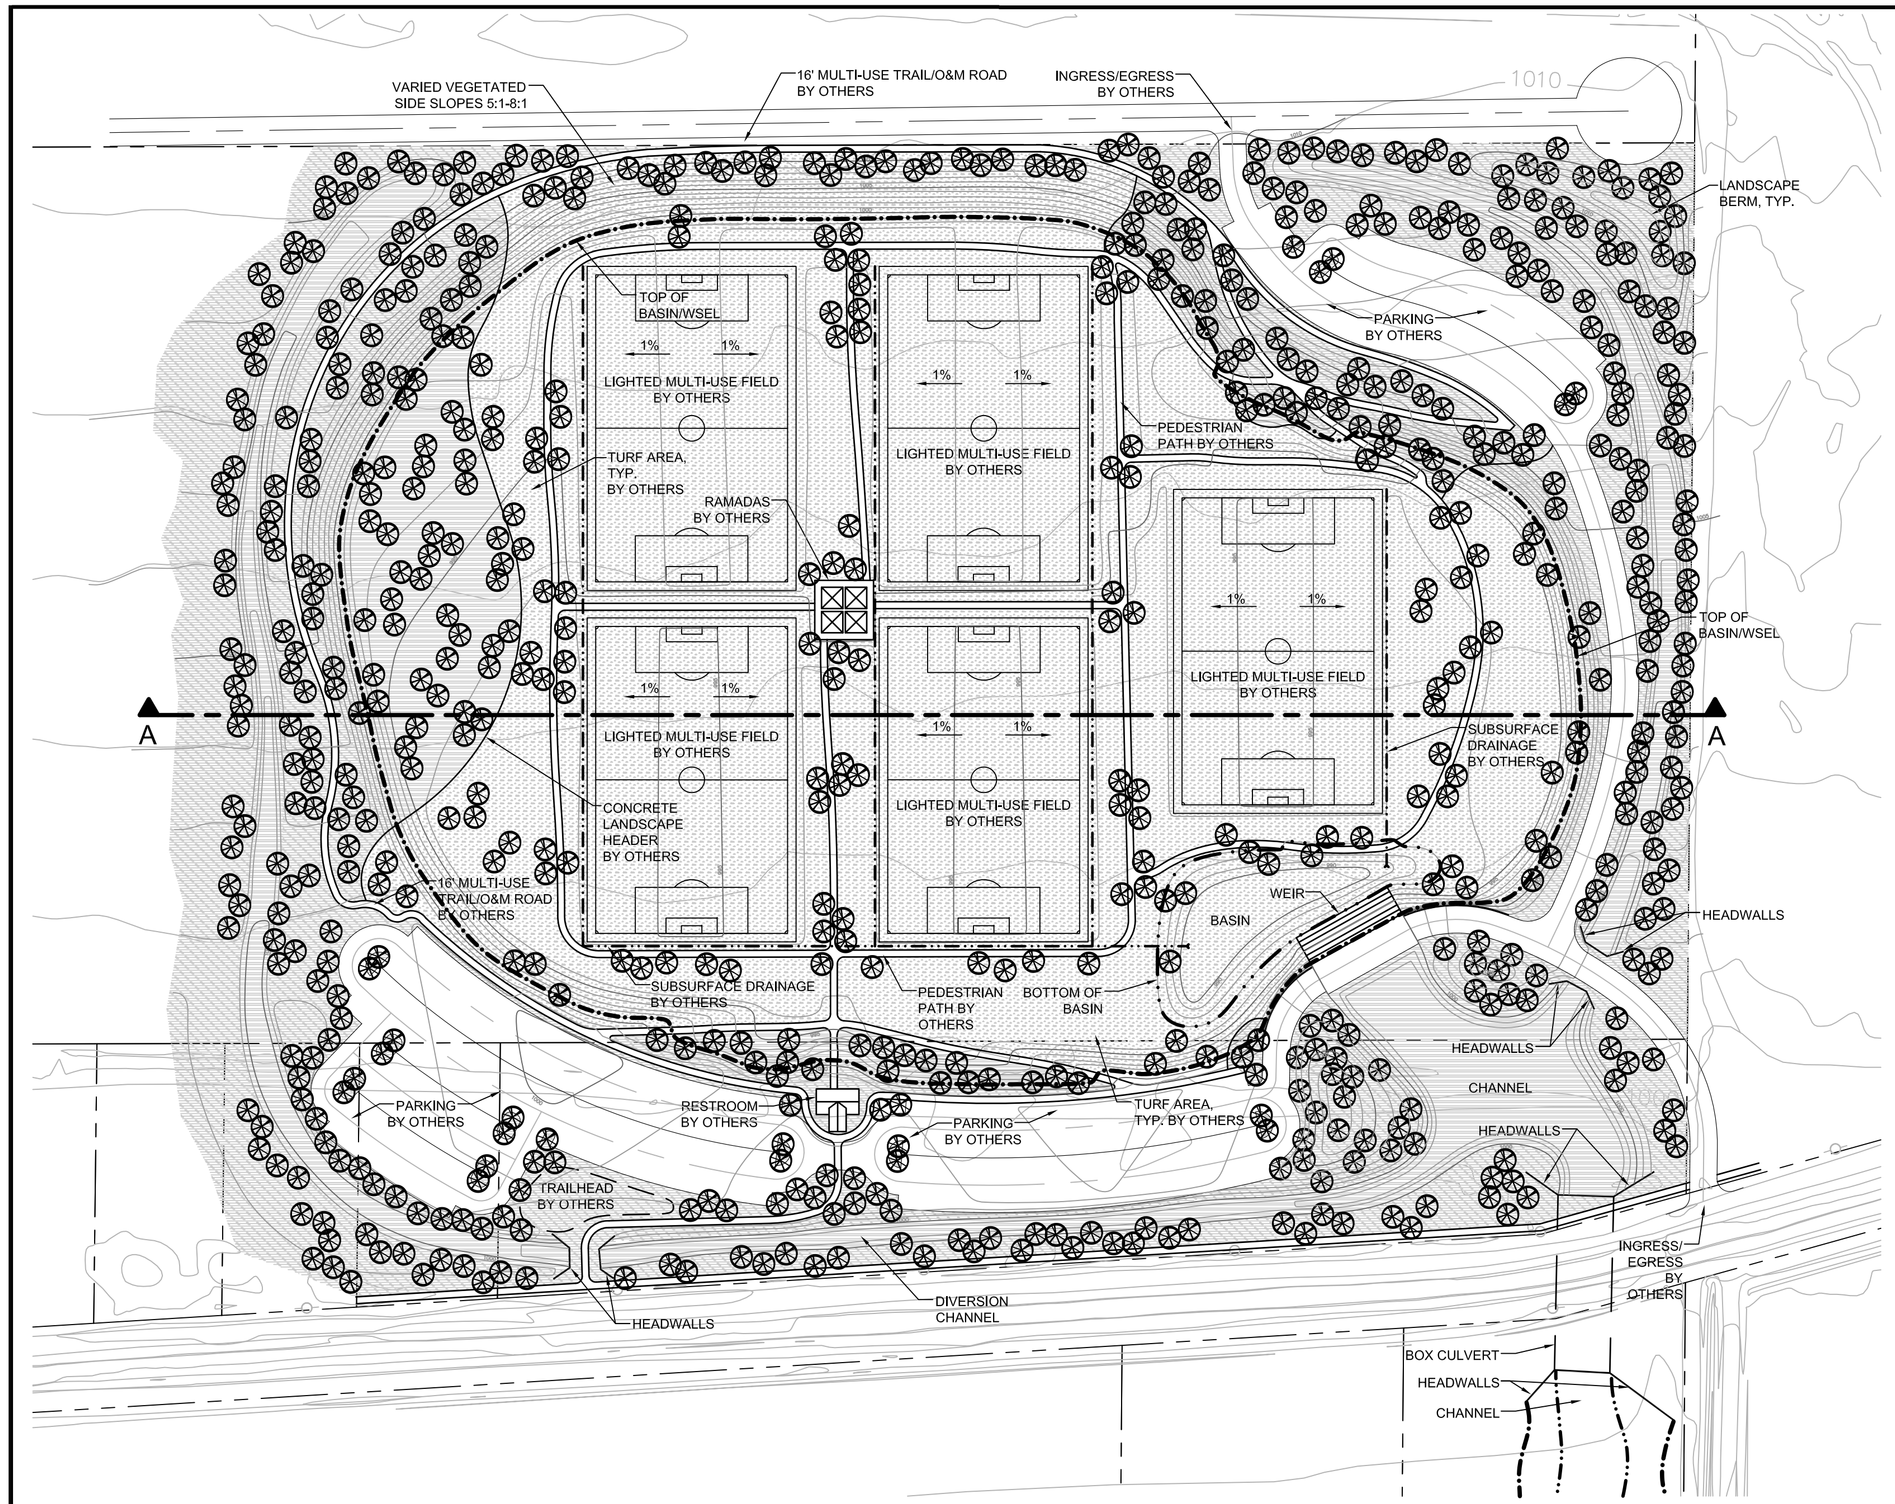

RAINBOW PARK BASIN

ROOKS BASIN

LEGEND

- SEEDING - SEED MIX TO REINFORCE LANDSCAPE DESIGN THEME
- UPLAND SEED MIX
- BASIN AND CHANNEL SLOPE SEED MIX

2801 W. Durango Street, Phoenix, AZ 85009, 602-506-2929

www.fcd.maricopa.gov

Dibble Engineering · Olsson Associates · CCS · HDR · David Evans and Associates Inc.