View from Sols Wash between "Island" and Palm Drive mobile home & RV park, looking East

Hospital Wash adjacent to Palm Drive mobile home & RV park, looking North

Hospital Wash near Sols Wash, looking South

Sols Wash, at East end of private island property, looking West

View from Sols Wash looking East, toward Tegner Street bridge

View between Sols Wash & Coffinger Park near Tegner Street bridge, looking West

Sols Wash, near private island property West side, looking East

View from private island property, looking South across Sols Wash

View from Sols Wash, South of Tegner Street looking West. ATSF Railroad on South side

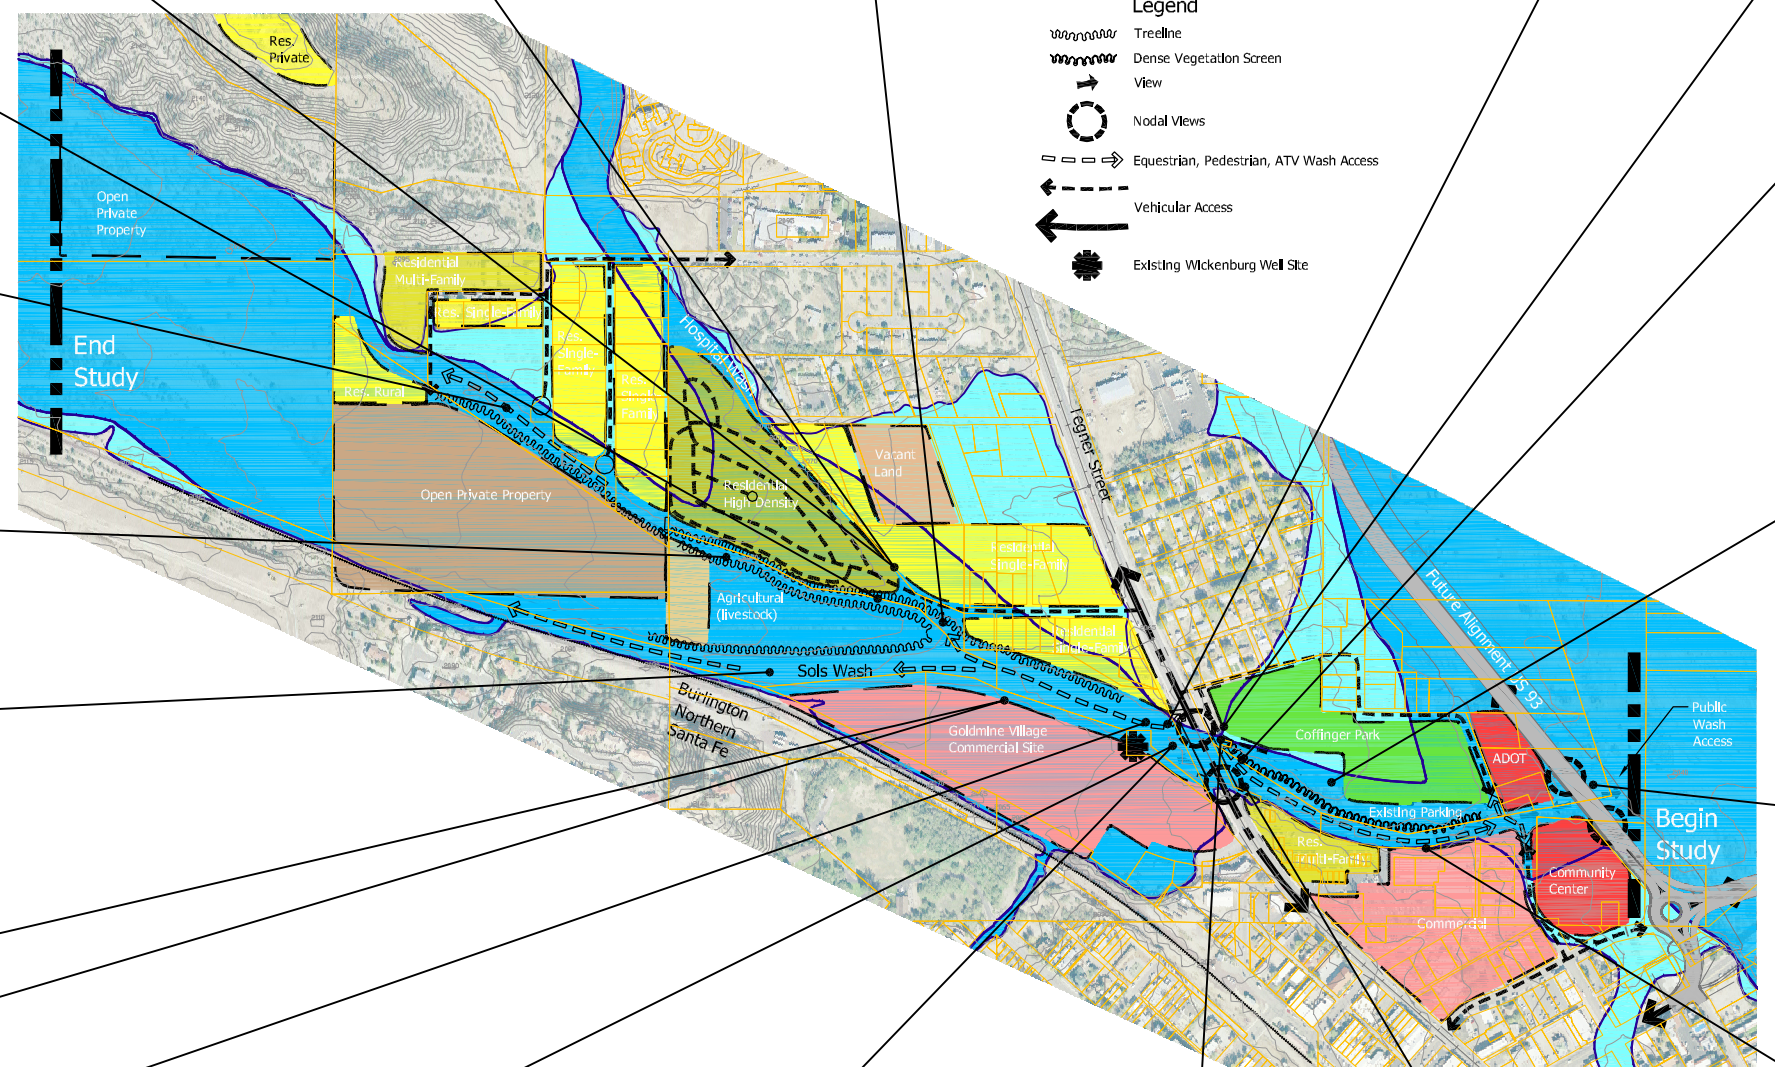

Sols Wash, adjacent to Coffinger Park, looking East

Retaining Walls adjacent to Coffinger Park at Tegner Street bridge, looking East

South side of Coffinger Park adjacent to Sols Wash, looking East

View between Sols Wash & Coffinger Park, looking West

View from River Road & Sols Wash looking Northwest toward Coffinger Park

View from Goldmine Village site, looking West of Tegner Street & Sols Wash

View from Goldmine Village site, looking East, toward Tegner Street

View of Well site, looking South across Sols Wash

View near Tegner Street looking West (October 2000 storm event)

View from Tegner Street bridge looking North (October 2000 storm event)

View from Tegner Street & Sols Wash looking North (October 2000 storm event)

View of Sols Wash, looking Southeast, near Tegner Street bridge

View of Sols Wash, adjacent to Basha's, looking East. Hassayampa River beyond

View from Sols Wash, adjacent to Basha's, looking West toward Tegner Street

Flood Control District of Maricopa County

Wickenburg Downtown Flooding Hazard Mitigation Project

Sols Wash Site Analysis

Wickenburg, Arizona — Incorporated June 6th, 1866

OLSSON ASSOCIATES
LANDSCAPE ARCHITECTURE · HYDROLOGY · HYDRAULICS · ENVIRONMENTAL
TRANSPORTATION · CIVIL ENGINEERING · ELECTRICAL
7250 N. 16th Street, Suite 210 · Phoenix, Arizona 85020
(602) 674-8257 · FAX (602) 674-8261

0 100' 200' 400'
SCALE 1" = 200'

NORTH
MAY 2005