EC-3

Protection of Trees and Vegetation in Construction Areas Drawing

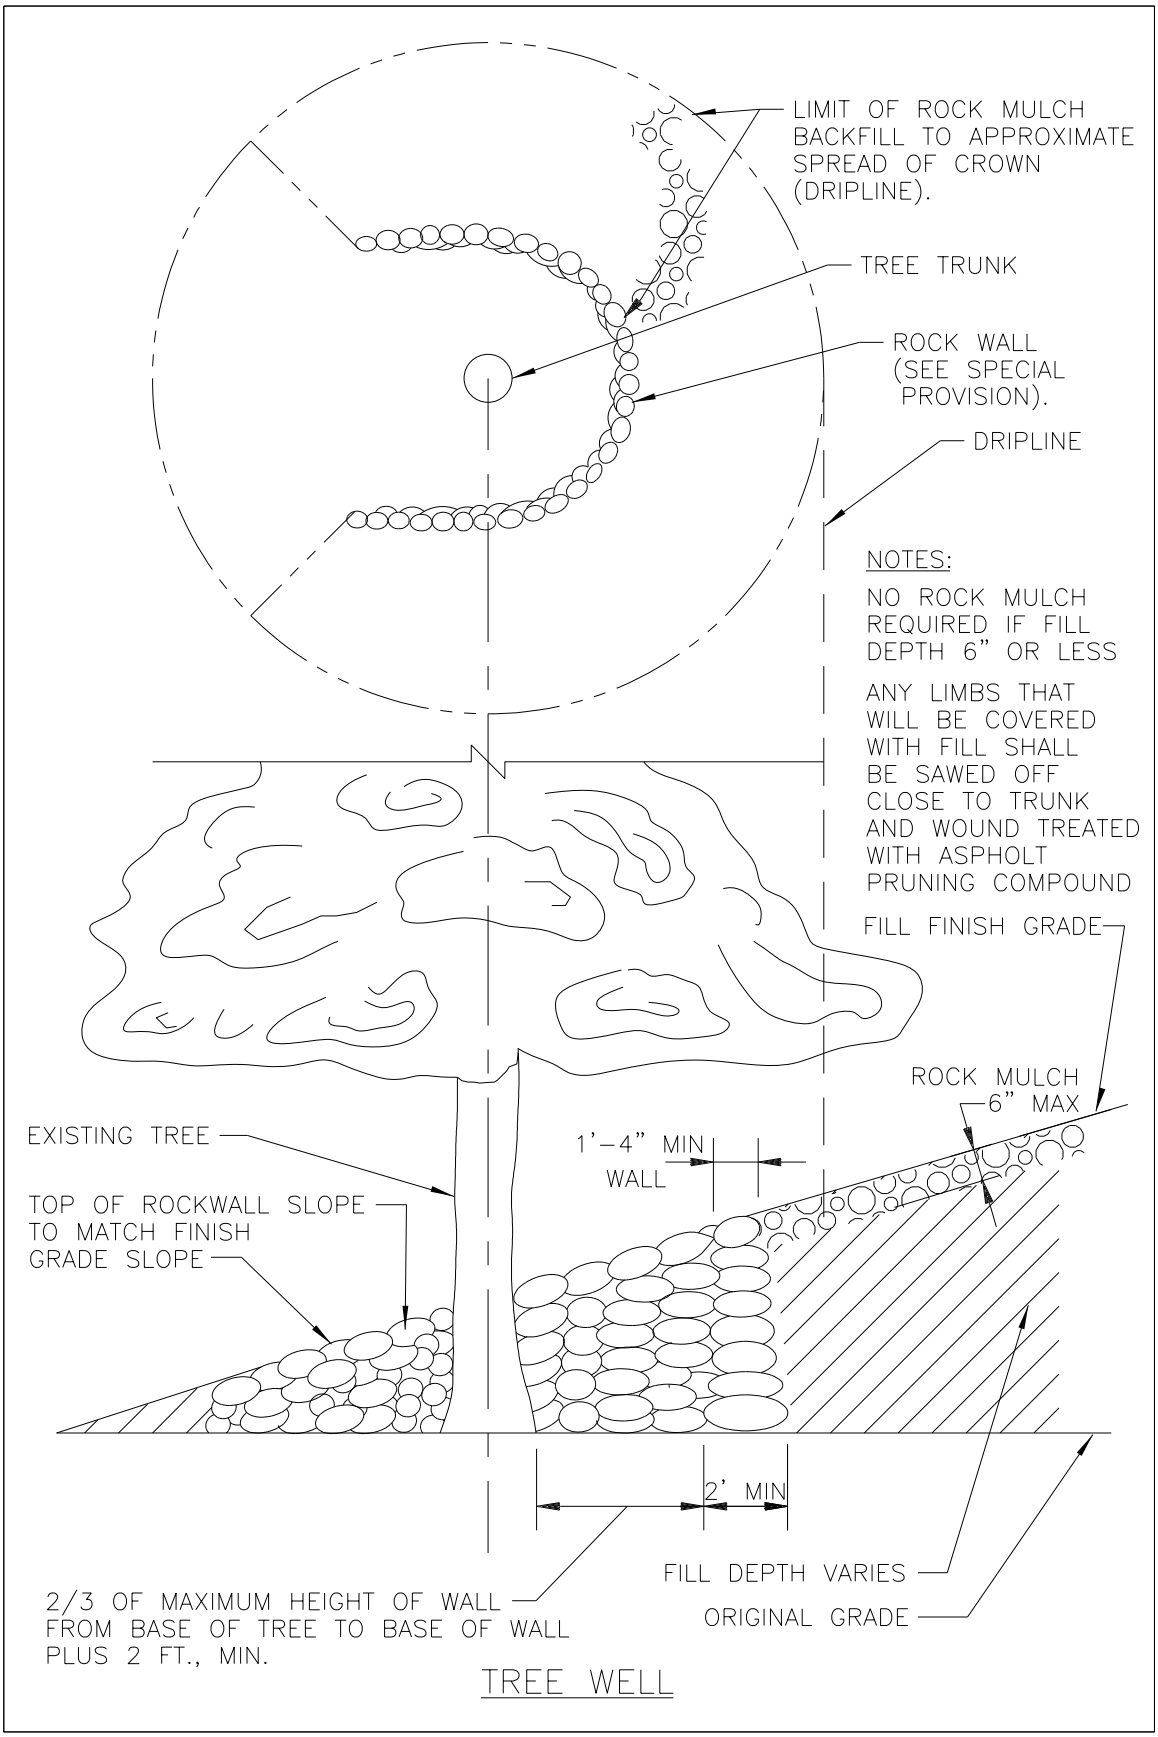

TREE WELL